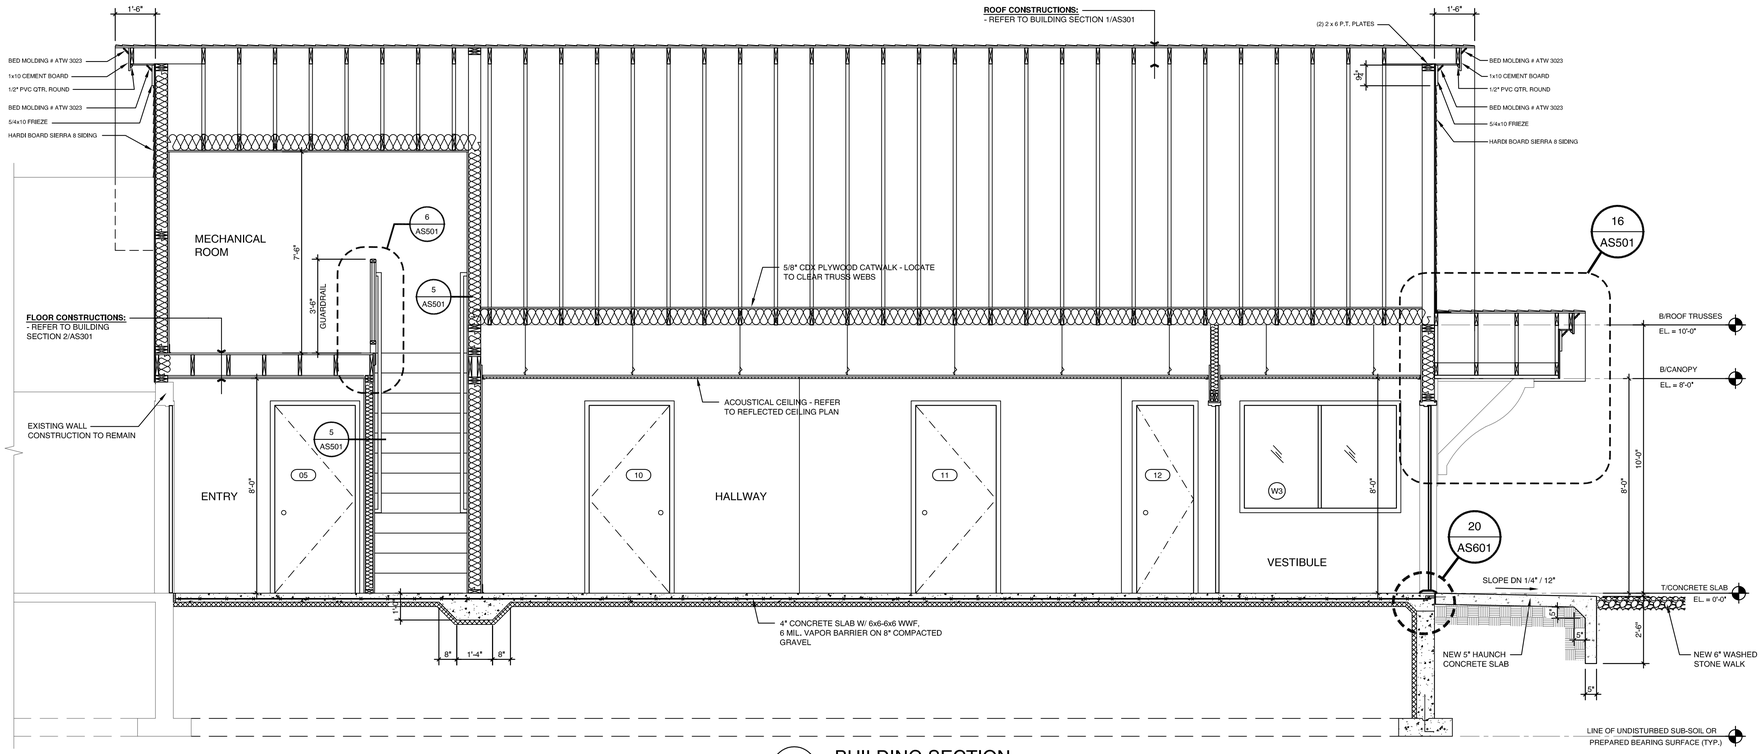

3
AS102

BUILDING SECTION

SCALE: 3/8" = 1'-0"

H|AI Architecture

64 GOTHIC STREET, SUITE 1
NORTHAMPTON, MA 01060
T 413.585.1512 F 413.586.7945
www.haiarchitecture.com

CONSULTANT

SEAL

MARK	DATE	ISSUE
-	-	-

Addition and Renovation for:

DAKIN PIONEER VALLEY
HUMANE SOCIETY
163 MONTAQUE ROAD
LEVERETT, MA 01054

PROJECT NO:	HAI-11-17
PROJECT ARCHITECT:	CW
PROJECT MANAGER:	CW
DRAWN BY:	GS
DATE:	08/31/2011

COPYRIGHT: H|AI Architecture, Inc.

SHEET TITLE

BUILDING SECTION

AS302