ROOM FINISH SCHEDULE

ROOM #	ROOM NAME	FLOOR				BASE		WALLS										DOOR		TRIM		CEIL'G		REMARKS
								NORTH			EAST			SOUTH			WEST								
		PAINT	VINYL TILE	VINYL STAIR/RISER SYSTEM	CARPET	VINYL BASE	INTEGRAL COVE BASE	PAINT	FIBER REINFORCED PANEL		PAINT	FIBER REINFORCED PANEL		PAINT	FIBER REINFORCED PANEL		PAINT	FIBER REINFORCED PANEL		PAINT	STAIN & VARNISH	PAINT	STAIN & VARNISH	PAINT	S.A.T.	
101	TRAINING/MEETING		V1			BI		P3			P3			P3			P3			P1		P1		P2		
102	HALL		V1			BI		P3			P3			P3			P3			P1		P1		P2		
103	H.C. TOILET		V1			BI		P3			P3			P3			P3			P1		P1		P2		
104	LAUNDRY		V1			BI		P3			P3			P3			P3			P1		P1		P2		
105	DOG KITCHEN	E1				BI		P3			P3			P3			P3			P1		P1		P2		
106	ANTE ROOM	E1				BI		P3			P3			P3			P3			P1		P1		P2		
107	MANAGER OFFICE		V1			BI		P3			P3			P3			P3			P1		P1		P2		
108	VOLUNTEERS		V1			BI		P3			P3			P3			P3			P1		P1		P2		
109	BREAK ROOM		V1			BI		P3			P3			P3			P3			P1		P1		P2		SEE NOTE #1
110	ISOLATION	E1				BI			FRP1			FRP1			FRP1			FRP1		P1		P1		P2		SEE NOTE #3
111	DOG RUN	E1				BI			FRP1			FRP1			FRP1			FRP1		P1		P1		P2		SEE NOTE #3
112	NEW STORAGE		V1			BI		P3			P3			P3			P3			P1		P1		P2		
113	NEW STORAGE		V1			BI		P3			P3			P3			P3			P1		P1		P2		
114	ENTRY		V1					P3			P3			P3			P3			VARIES		P1		P2		
115	STAIRS		V1	ST1		ST1		P3			P3			P3			P3				X	P1		P2		SEE NOTE #5
116	HC TOILET		V1			BI		P3			P3			P3			P3				X	P1		P2		
117	JANITIOR		V1			BI		P3	FRP1		P3	FRP1		P3	FRP1		P3	FRP1			X	P1		P2		SEE NOTE #3
118	HALLWAY		V1, V2			BI		P3			P3			P3			P3				X	P1			X	
119	EXAM ROOM		V1			BI		P3			P3			P3			P3				X	P1			X	SEE NOTE #1
120	LAUNDRY/KITCHEN		V1			BI		P3			P3			P3			P3				X	P1			X	SEE NOTE #1, 2
121	OFFICE/STAFF		V1,V2,V3			BI		P3			P3			P3			P3				X	P1			X	
122	VESTIBULE	E1			C1	B1		P3			P3			P3			P3			—		—			X	
123	AQUAINT./ADAPT.		V1			BI		P3			P3			P3			P3				X	P1			X	
124	CAT COLONY	E1				BI		P3			P3			P3			P3				X	P1			X	
125	CAT COLONY	E1				BI		P3			P3			P3			P3				X	P1			X	
126	CLOSET		V1			BI		P3			P3			P3			P3				X	P1			X	
201	MECHANICAL	P5				BI		P3			P3			P3			P3				X	P1		P2		
202	ATTIC																									

FINISH MATERIALS KEY

KEY	MATERIAL	MANUFACTURER	SERIES	NUMBER	COLOR
E1	EPOXY FLOOR PAINT	BENJAMIN MOORE	GARAGE GUARD	TBD	TBD
P5	PAINT - FLOOR	BENJAMIN MOORE	LATEX FLOOR AND PATIO	TBD	TBD
C1	WALK- OFF CARPET	MATS INC	CALYPSO TILE	TBD	TBD
V1	VINYL TILE	MANNINGTON	DESIGNER ESSENTIALS	TBD	TBD
V2	VINYL TILE	MANNINGTON	DESIGNER ESSENTIALS	TBD	TBD
ST1	VINYL STAIR TREAD/RISERS/STRINGER	JOHNSONITE	-	TBD	TBD
B1	VINYL BASE	JOHNSONITE	4" COVE	TBD	TBD
B2	VINYL BASE	JOHNSONITE	4" STRAIGHT	TBD	TBD
P1	PAINT - TRIM	BENJAMIN MOORE	LATEX GLOSS	TBD	TBD
P2	PAINT - CELING	BENJAMIN MOORE	LATEX GLOSS	TBD	TBD
P3	PAINT - WALL	BENJAMIN MOORE	LATEX GLOSS	TBD	TBD
P4	PAINT - WALL	BENJAMIN MOORE	LATEX GLOSS	TBD	TBD
L1	PLASTIC LAMINATE	WILSONART	-	TBD	TBD
L2	PLASTIC LAMINATE	NEVAMAR	-	TBD	TBD
SS1	SOLID SURFACE	DUPONT/CORIAN	-	TBD	TBD
SS2	SOLID SURFACE	DUPONT/ZODIAC	-	TBD	TBD
FRP1	FIBER REINFORCED PANEL	TBD	-	TBD	TBD

FINISH SCHEDULE NOTES

1. PLASTIC LAMINATE ON VERTICAL SURFACES (CABINETRY) SHALL BE PLASTIC LAMINATE L1. PLASTIC LAMINATE ON HORIZONTAL SURFACES (COUNTERTOPS) SHALL BE PLASTIC LAMINATE L2.
2. PLASTIC LAMINATE ON SHELVES SHALL BE PLASTIC LAMINATE L1.
3. HEIGHT OF FIBER REINFORCED PANELS SHALL BE TO CEILING.
4. NOT USED.
5. LANDING AT STAIR 115 SHALL RECEIVE VCT AND VINYL BASE. STAIR TREADS, RISERS AND STINGERS SHALL BE VINYL STAIR SYSTEM. SEE FINISH SCHEDULE FOR SPECIFICATIONS.
6. SOLID SURFACE AT WINDOW SILLS AT CAT COLONY 124 AND 125 SHALL BE SOLID SURFACE SS2. ALL OTHER WINDOW SILLS SHALL BE SOLID SURFACE SS1.
7. WOOD DOORS SHALL BE MAPLE, STAINED TO MATCH PLASTIC LAMINATE L1, WITH 2 COATS SATIN FINISH POLYURETHANE.

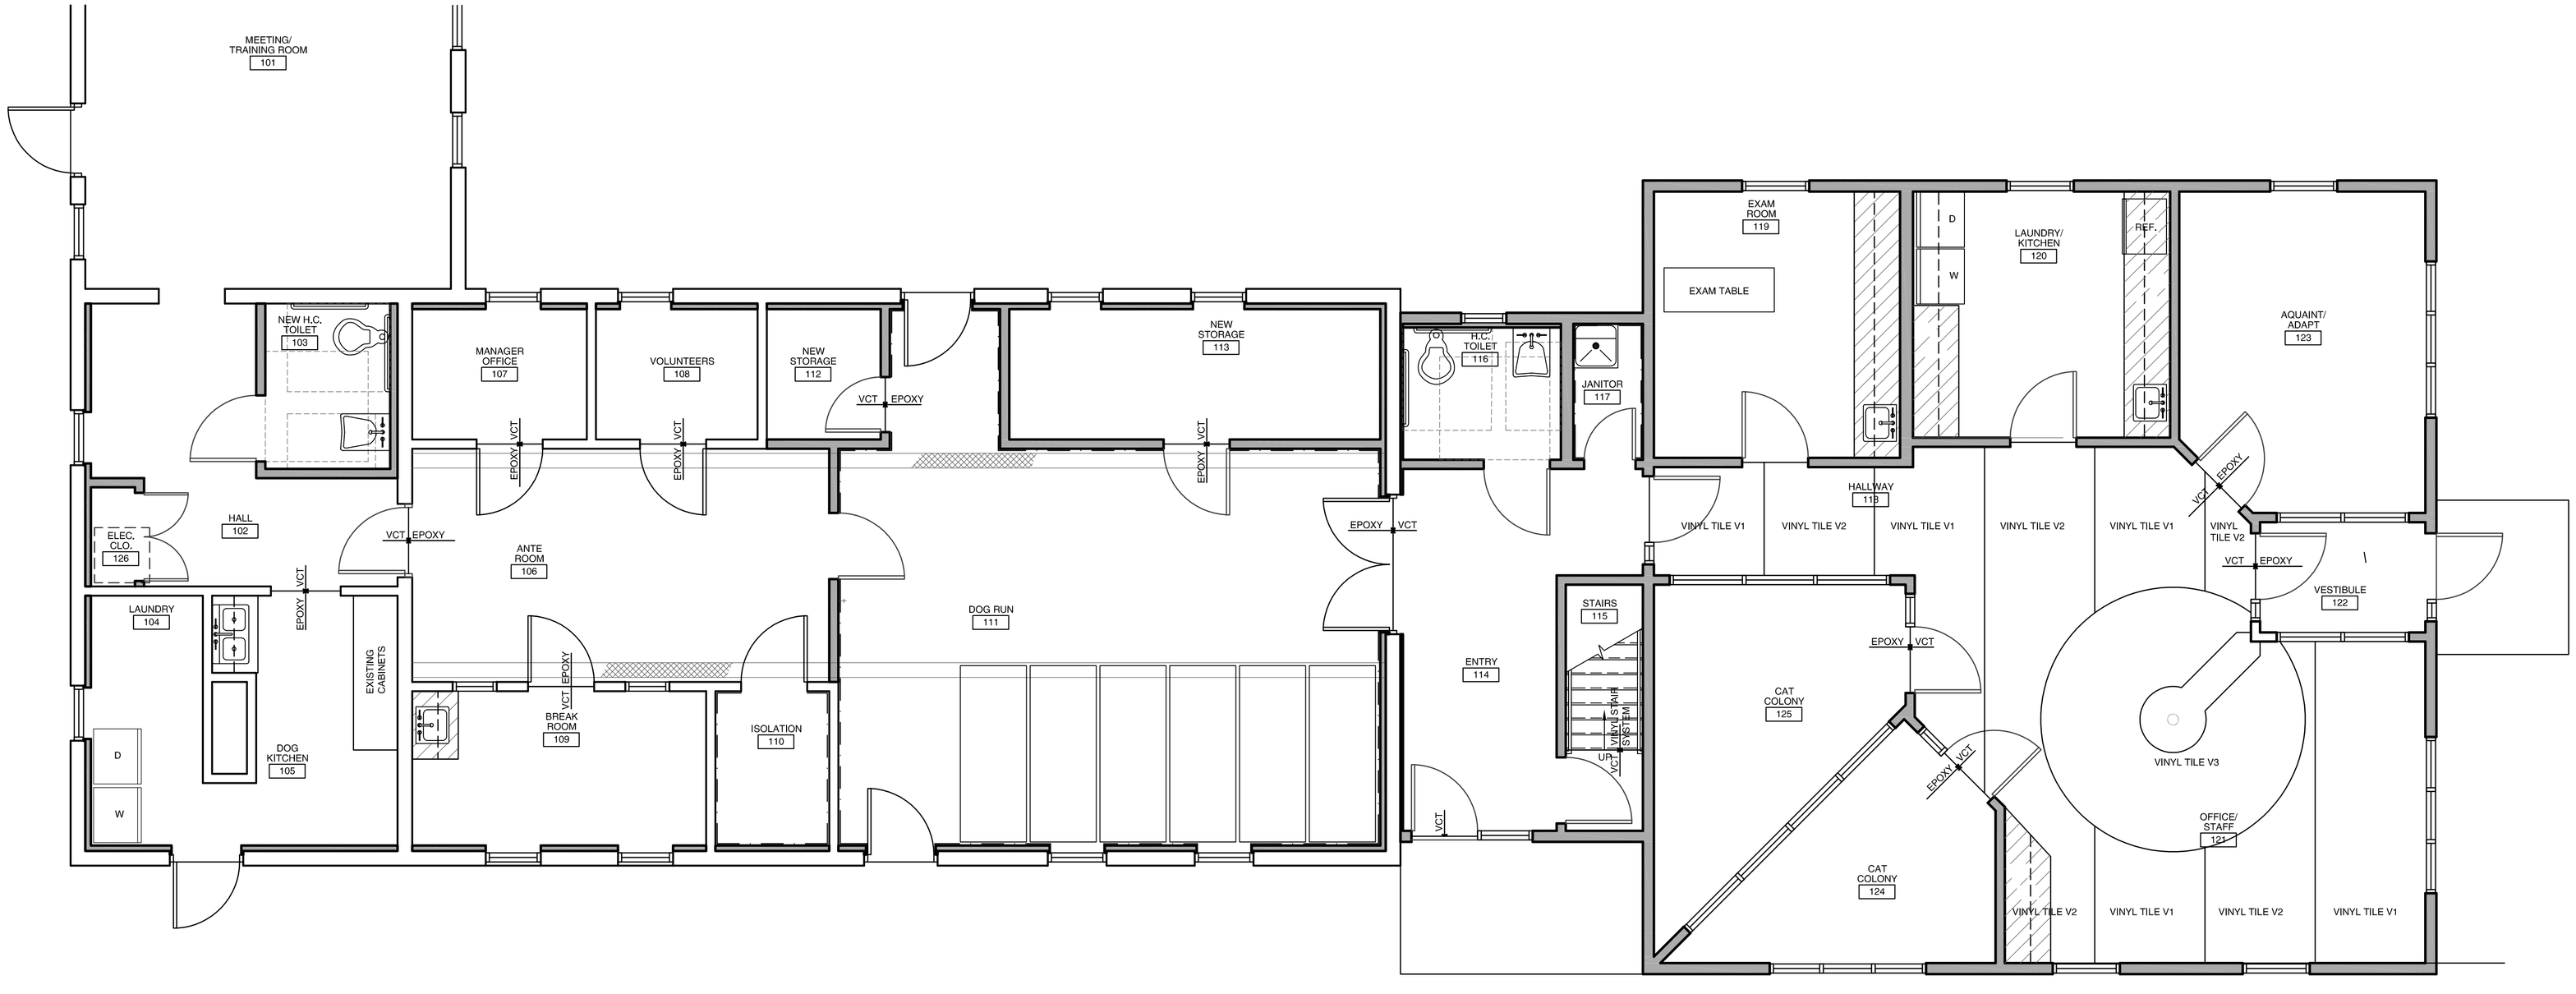

N

FINISH FLOOR PLAN

SCALE: 1/4" = 1'-0"

H|AI Architecture

64 GOTHIC STREET, SUITE 1
NORTHAMPTON, MA 01060
T 413.585.1512 F 413.586.7945
www.haiarchitecture.com

CONSULTANT

SEAL

MARK	DATE	ISSUE
-	-	-

Addition and Renovation for:

DAKIN PIONEER VALLEY
HUMANE SOCIETY
163 MONTAQUE ROAD
LEVERETT, MA 01054

PROJECT NO:	HAI-11-17
PROJECT ARCHITECT:	CW
PROJECT MANAGER:	CW
DRAWN BY:	KKS
DATE:	10/07/2011

COPYRIGHT: H|AI Architecture, Inc.

SHEET TITLE

FINISH FLOOR PLAN AND FINISH SCHEDULE

AF101