# ROOM FINISH SCHEDULE

| ROOM # | ROOM NAME | FLOOR | | | | BASE | | WALLS | | | | | | | | | | | | DOOR | | TRIM | | CEIL'G | | REMARKS |
|---|---|---|---|---|---|---|---|---|---|---|---|---|---|---|---|---|---|---|---|---|---|---|---|---|---|---|
| | | | | | | | | WEST | | | NORTH | | | EAST | | | SOUTH | | | | | | | | | |
| | | PAINT | VINYL TILE | VINYL STAIR/RISER SYSTEM | CARPET | VINYL BASE | 6" INTEGRAL COVE BASE | PAINT | FIBER REINFORCED PANEL | | PAINT | FIBER REINFORCED PANEL | | PAINT | FIBER REINFORCED PANEL | | PAINT | FIBER REINFORCED PANEL | | PAINT | STAIN & VARNISH | PAINT | STAIN & VARNISH | PAINT | S.A.T. | |
| 101 | TRAINING/MEETING | | V1 | | | BI | | P5 | | | P3 | | | P4 | | | P3 | | | P3 | | P1 | | P2 | | |
| 102 | HALL | | V1 | | | BI | | P4 | | | P3 | | | P3 | | | P3 | | | P3 | | P1 | | P2 | | |
| 103 | H.C. TOILET | | V1 | | | BI | | P3 | | | P5 | | | P3 | | | P3 | | | P3 | | P1 | | P2 | | |
| 104 | LAUNDRY | E1 | | | | | E1 | P3 | | | P3 | | | P4 | | | P3 | | | P3 | | P1 | | P2 | | |
| 105 | DOG KITCHEN | E1 | | | | | E1 | P3 | | | P3 | | | P4 | | | P3 | | | P3 | | P1 | | P2 | | |
| 106 | ANTE ROOM | E1 | | | | | E1 | P3 | | | P4 | | | P3 | | | P5 | | | P3 | | P1 | | P2 | | |
| 107 | MANAGER OFFICE | | V1 | | | BI | | P3 | | | P3 | | | P3 | | | P5 | | | P3 | | P1 | | P2 | | |
| 108 | VOLUNTEERS | | V1 | | | BI | | P3 | | | P4 | | | P3 | | | P3 | | | P3 | | P1 | | P2 | | |
| 109 | BREAK ROOM | | V1 | | | BI | | P3 | | | P3 | | | P3 | | | P5 | | | P3 | | P1 | | P2 | | SEE NOTE #1 |
| 110 | ISOLATION | E1 | | | | | E1 | | FRP1 | | | FRP1 | | | FRP1 | | | FRP1 | | P3 | | P1 | | P2 | | SEE NOTE #3 |
| 111 | DOG RUN | E1 | | | | | E1 | | FRP1 | | | FRP1 | | | FRP1 | | | FRP1 | | P3 | | P1 | | P2 | | SEE NOTE #3 |
| 112 | NEW STORAGE | | V1 | | | BI | | P3 | | | P3 | | | P3 | | | P3 | | | P3 | | P1 | | P2 | | |
| 113 | NEW STORAGE | | V1 | | | BI | | P3 | | | P3 | | | P3 | | | P3 | | | P3 | | P1 | | P2 | | |
| 114 | ENTRY | | V1 | | | | | P3 | | | P3 | | | P3 | | | P5 | | | VARIES | | P1 | | P2 | | |
| 115 | STAIRS | | V1 | ST1 | | ST1 | | P3 | | | P3 | | | P3 | | | P3 | | | P3 | | P1 | | P2 | | SEE NOTE #4 |
| 116 | HC TOILET | | V1 | | | BI | | P3 | | | P3 | | | P3 | | | P3 | | | | X | P1 | | P2 | | |
| 117 | JANITIOR | | V1 | | | BI | | P3 | FRP1 | | P3 | FRP1 | | P3 | FRP1 | | P3 | FRP1 | | | X | P1 | | P2 | | SEE NOTE #3 |
| 118 | HALLWAY | | V1, V2 | | | BI | | P3,P4 | | | P3 | | | P3 | | | P3 | | | | X | P1 | | | X | SEE NOTE #9 |
| 119 | EXAM ROOM | | V1 | | | BI | | P3 | | | P4 | | | P3 | | | P3 | | | | X | P1 | | | X | SEE NOTE #1 |
| 120 | LAUNDRY/KITCHEN | | V1 | | | BI | | P3 | | | P4 | | | P3 | | | P3 | | | | X | P1 | | | X | |
| 121 | OFFICE/STAFF | | V1,V2,V3 | | | BI | | P3 | | | P3 | | | P3 | | | P3 | | | | X | P1 | | | X | SEE NOTE #1, 2, 7 |
| 122 | VESTIBULE | E1 | | | | | E1 | P3 | | | P3 | | | P3 | | | P3 | | | | — | P1 | | | X | |
| 123 | AQUAINT./ADOPT. | | V1 | | | BI | | P3 | | | P3 | | | P3 | | | P5 | | | | X | P1 | | | X | |
| 124 | CAT COLONY | E1 | | | | | E1 | P3 | | | P5 | | | P3 | | | P3 | | | | — | P1 | | | X | |
| 125 | CAT COLONY | E1 | | | | | E1 | P3 | | | P3 | | | P3 | | | P4 | | | | — | P1 | | | X | |
| 126 | CLOSET | | V1 | | | BI | | P3 | | | P3 | | | P3 | | | P3 | | | P3 | | P1 | | | X | |
| | | | | | | | | | | | | | | | | | | | | | | | | | | |
| 201 | MECHANICAL | P5 | | | | BI | | P3 | | | P3 | | | P3 | | | P3 | | | P3 | | P1 | | P2 | | |
| 202 | ATTIC | | | | | | | | | | | | | | | | | | | | | | | | | |

# FINISH MATERIALS KEY

| KEY | MATERIAL | MANUFACTURER | SERIES | NUMBER | COLOR |
|---|---|---|---|---|---|
| E1 | EPOXY FLOOR | DUR-A-FLEX INC. | DUR-A-QUARTZ ORANGE PEEL FINISH | Q28-29 | - |
| P5 | PAINT - FLOOR | BENJAMIN MOORE | LATEX FLOOR AND PATIO | 1085 | YORK BEACH TAN |
| V1 | VINYL TILE | MANNINGTON | ESSENTIALS | 178 | PECAN |
| V2 | VINYL TILE | MANNINGTON | ESSENTIALS | 123 | WHEAT |
| V3 | VINYL TILE | MANNINGTON | DESIGNER ESSENTIALS | 220 | HORIZON |
| ST1 | VINYL STAIR TREAD/RISERS/STRINGER | JOHNSONITE | - | 45 | SANDALWOOD |
| B1 | VINYL BASE | JOHNSONITE | 4" COVE | 130 | SISAL |
| P1 | PAINT - TRIM | BENJAMIN MOORE | CLASSIC COLORS-LATEX GLOSS | 916 | COOKIE DOUGH |
| P2 | PAINT - CELING | BENJAMIN MOORE | READY MIX-LATEX GLOSS | I-73 | NAVAJO WHITE |
| P3 | PAINT - WALL | BENJAMIN MOORE | LATEX GLOSS | 1101 | FENNEL SEED |
| P4 | PAINT - WALL | BENJAMIN MOORE | LATEX GLOSS | 832 | BLUE HERON |
| P4 | PAINT - WALL | BENJAMIN MOORE | LATEX GLOSS | HC-50 | GEORGIAN BRICK |
| L1 | PLASTIC LAMINATE | WILSONART | - | 7054-78 | WILD CHERRY |
| L2 | PLASTIC LAMINATE | WILSONART | - | 4862K-07 | SANDY TOPAZ |
| L2 | PLASTIC LAMINATE | NEVAMAR | - | WZ0003T | TAWNY SATINWOOD |
| SS1 | SOLID SURFACE | DUPONT/CORIAN | - | - | ACORN |
| FRP1 | FIBER REINFORCED PLASTIC PANEL | SEE NOTE #8 | SEE NOTE #3 | SEE NOTE #3 | SEE NOTE #3 |
| WP1 | WALL PROTECTION-RIGID VINYL SHEET | IN PRO CORPORATION | 060" THICK | 0135 | BRITTANY BLUE |

# FINISH SCHEDULE NOTES

1. PLASTIC LAMINATE ON VERTICAL SURFACES (CABINETRY) SHALL BE PLASTIC LAMINATE L1, PLASTIC LAMINATE ON HORIZONTAL SURFACES (COUNTERTOPS) SHALL BE PLASTIC LAMINATE L2 WITH THE EXCEPTION OF THE "ROUND" STAFF WORK COUNTER AT ENTRANCE. STAFF WORK COUNTER AT ENTRANCE SHALL BE PLASTIC LAMINATE L3. PLASTIC LAMINATE AT STAFF WORK COUNTERTOP SHALL HAVE NO SEAMS.
2. PLASTIC LAMINATE ON OPEN SHELVING SHALL BE PLASTIC LAMINATE L1.
3. HEIGHT OF FIBER REINFORCED PANELS SHALL BE TO CEILING. COLOR IS TO BE DETERMINED ACCORDING TO MANUFACTURER, BUT SHALL NOT BE WHITE.
4. LANDING AT STAIR 115 SHALL RECEIVE VINYL TILE AND VINYL BASE. STAIR TREADS, RISERS AND STINGERS SHALL BE VINYL STAIR SYSTEM. SEE FINISH SCHEDULE FOR SPECIFICATIONS.
5. SOLID SURFACE AT WINDOW SILLS SHALL BE SOLID SURFACE SS1.
6. WOOD DOORS SHALL BE MAPLE, STAINED TO MATCH PLASTIC LAMINATE L1, WITH 2 COATS SATIN FINISH POLYURETHANE, EXISTING AND NEW METAL DOORS SHALL BE PAINTED P3. EXISTING (INTERIOR) WOOD DOOR AT TRAINING ROOM 101 SHALL BE PAINTED P3.
7. METAL BASE AT STAFF WORK COUNTER SHALL BE PAINTED BLACK.
8. CONTRACTOR SHALL INSTALL WALL PROTECTION WP1 ON WALL ABOVE BACKSPLASH AND BELOW UPPER CABINETS/SHELVING IN EXAM ROOM 119 AND LAUNDRY/KITCHEN ROOM 120.
9. SEE FINISH PLAN , THIS SHEET, FOR ACCENT PAINT LOCATION.

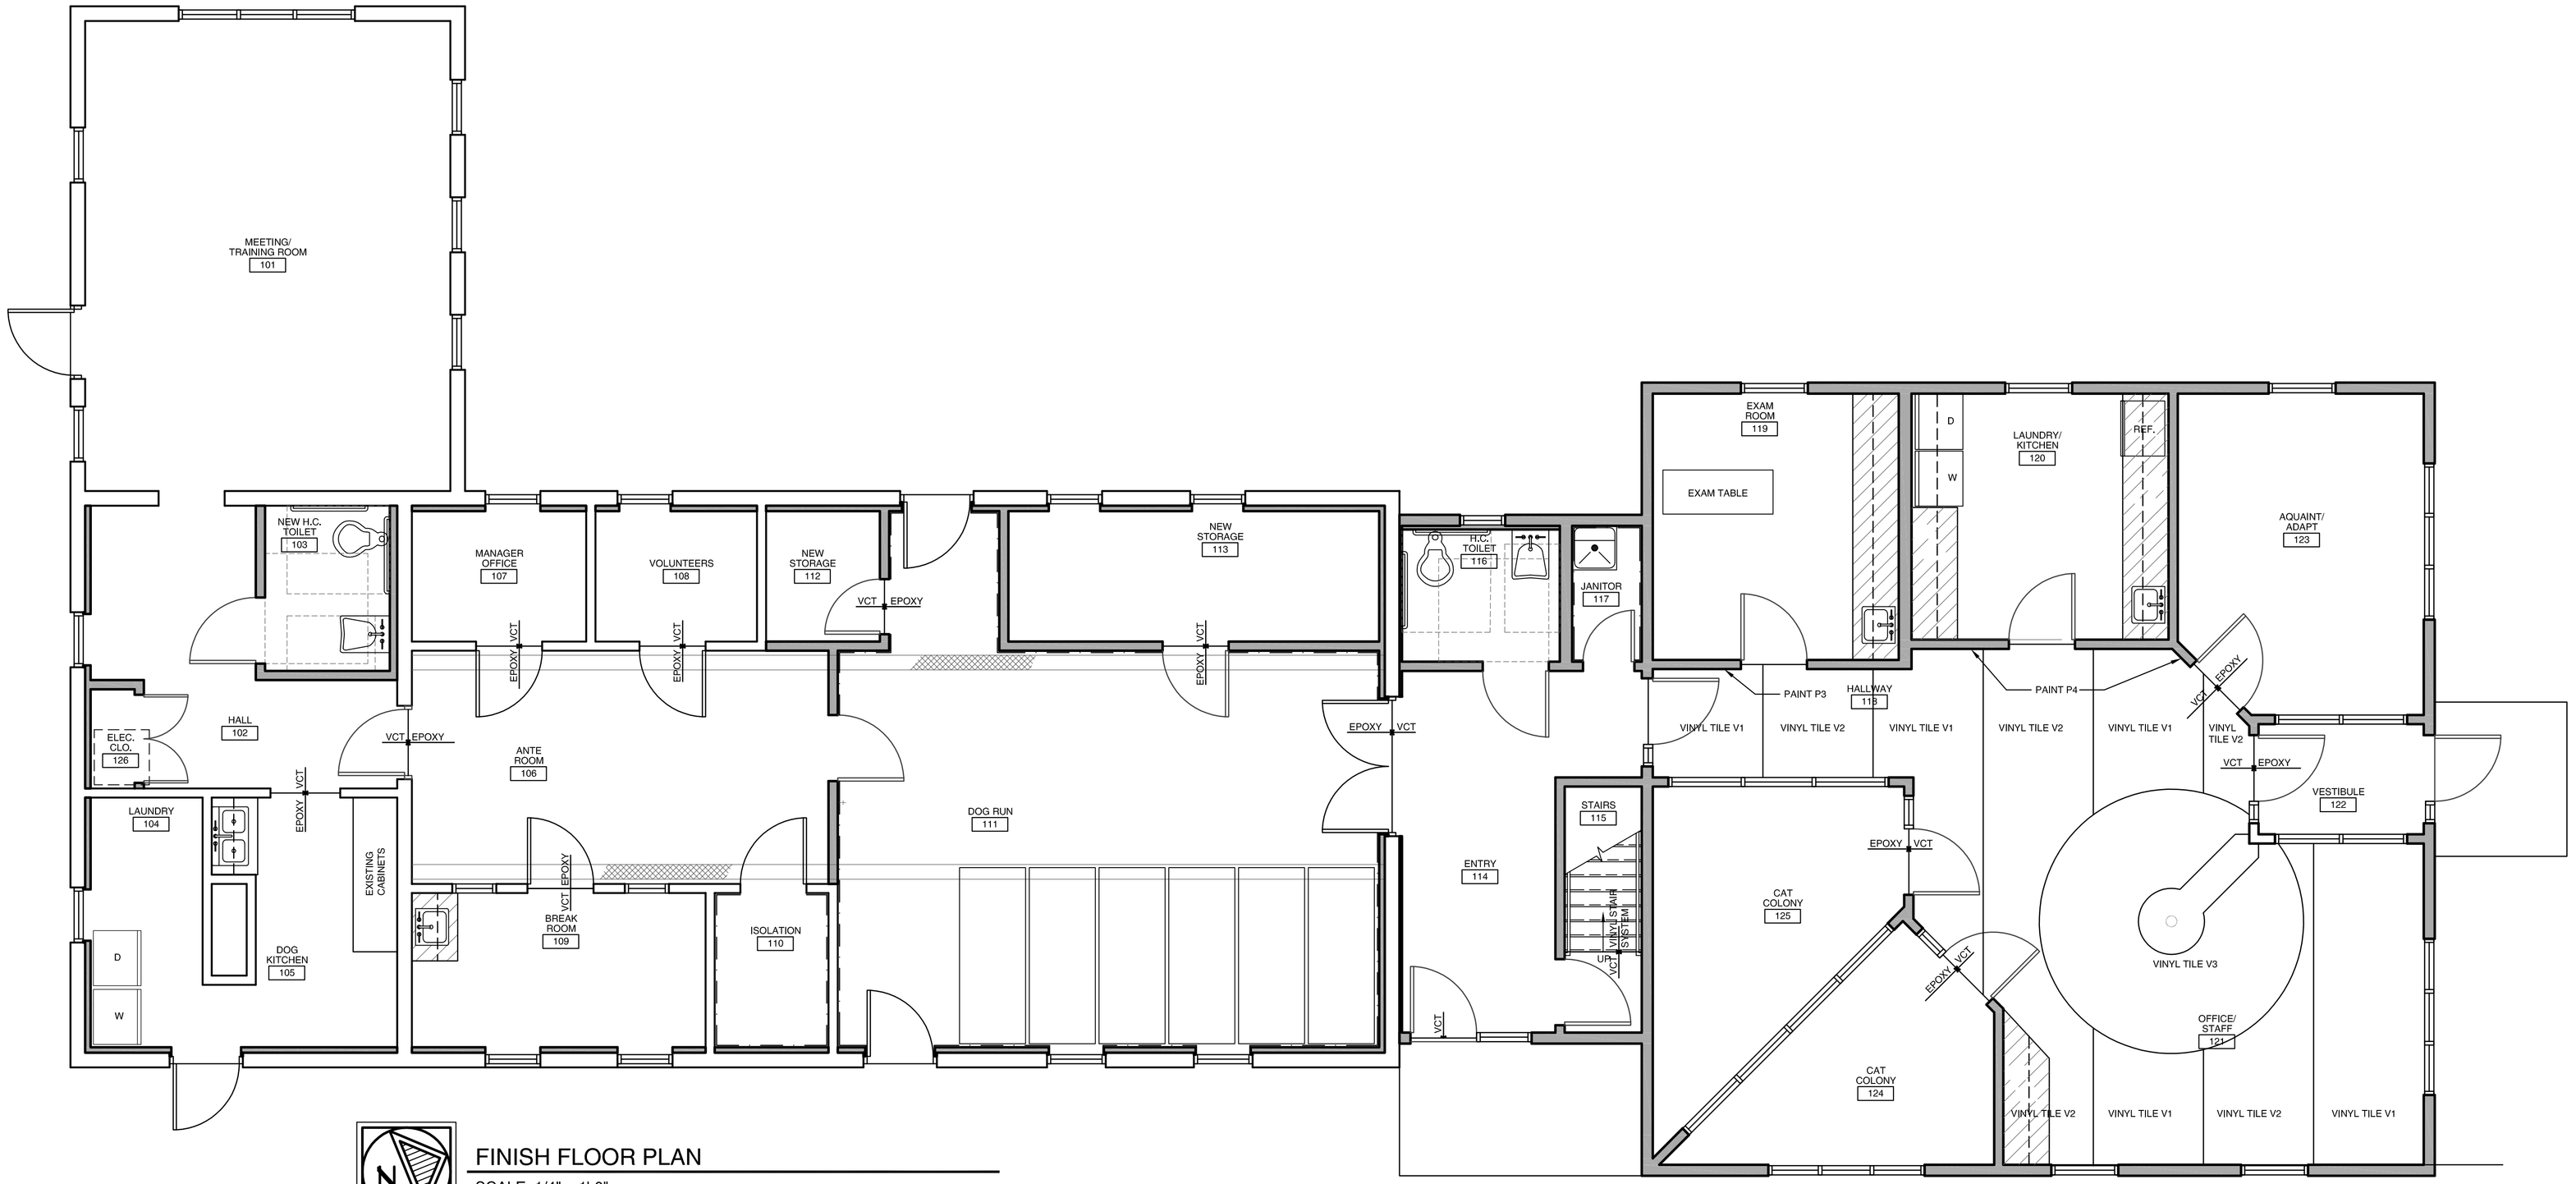


N

FINISH FLOOR PLAN

SCALE: 1/4" = 1'-0"


H|AI Architecture

64 GOTHIC STREET, SUITE 1
NORTHAMPTON, MA 01060
T 413.585.1512 F 413.586.7945
www.haiarchitecture.com


CONSULTANT

SEAL

| MARK | DATE | ISSUE |
|---|---|---|
| 1 | 11-17-2011 | SK 1- EPOXY FLOOR/INTEGRAL BASE |
| 2 | 01-16-2012 | ALL FINISHES/FULL SHEET RE-ISSUE |

Addition and Renovation for:
DAKIN PIONEER VALLEY
HUMANE SOCIETY
163 MONTAGUE ROAD
LEVERETT, MA 01054

| | |
|---|---|
| PROJECT NO: | HAI-11-17 |
| PROJECT ARCHITECT: | CW |
| PROJECT MANAGER: | CW |
| DRAWN BY: | KKS |
| DATE: | 10/07/2011 |
| COPYRIGHT: | H\|AI Architecture, Inc. |

SHEET TITLE

FINISH FLOOR PLAN AND FINISH SCHEDULE

# AF101