WINDOW SCHEDULE

MARK	ELEV	R. O. SIZE	TYPE	DETAIL HEAD	DETAIL JAMB	DETAIL SILL	REMARKS
			INTERIOR WINDOWS				
W1	W1	10'-0"W x 4'-2"H	INTERIOR FIXED H. M.	3/AS602	3/AS602	3/AS602	1/4" TEMPERED GLASS
W2	W2	13'-2"W x 4'-2"H	INTERIOR FIXED H. M.	3/AS602	3/AS602	3/AS602	1/4" TEMPERED GLASS
W3	W3	6'-0"W x 4'-2"H	INTERIOR FIXED H. M.	3/AS602	3/AS602	3/AS602	1/4" TEMPERED GLASS

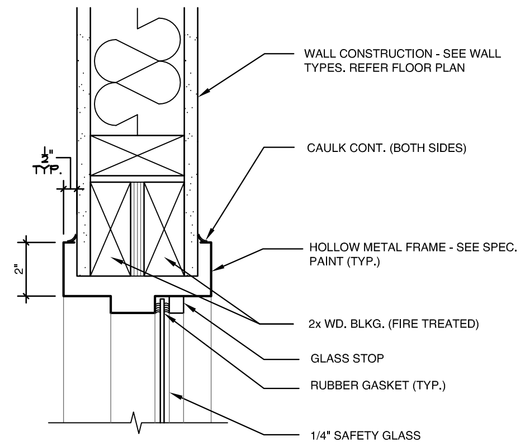

3 / AS602 INTERIOR WINDOW HEAD/JAMB DETAIL

SCALE: 3" = 1'-0"

WINDOW ELEVATIONS

INTERIOR WINDOWS

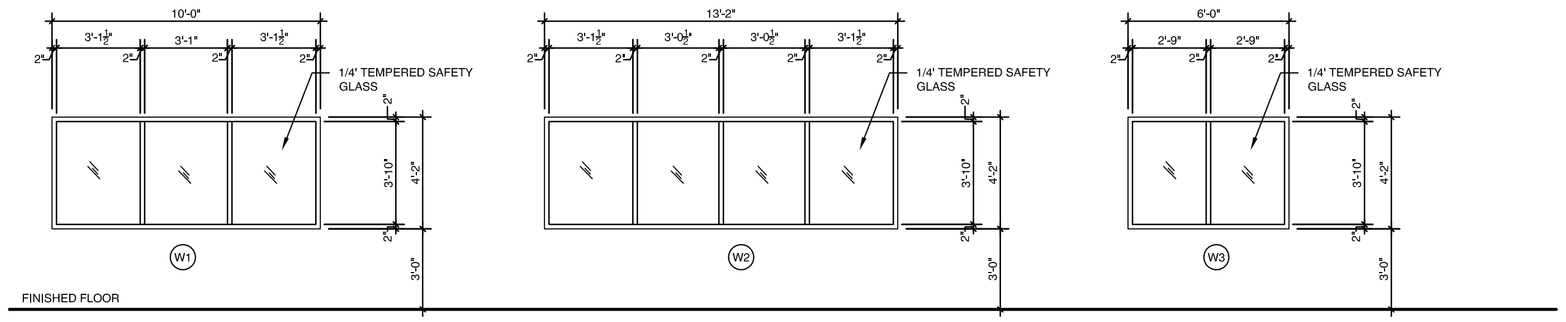

EXTERIOR WINDOWS

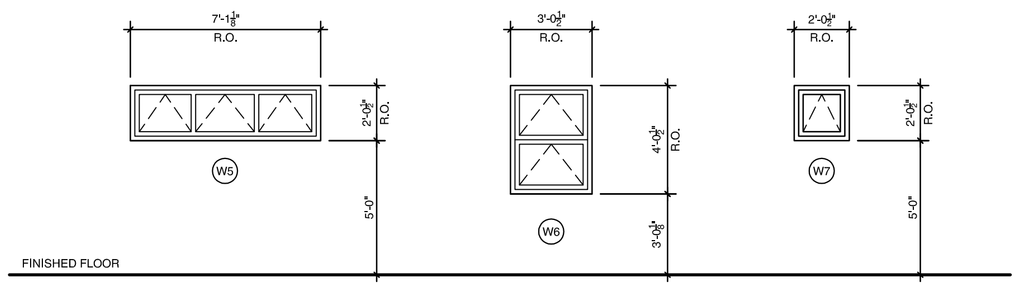

SPECIFICATION:

Harvey Building Products
- Vinyl Awning Window
  - Vigilance Series (Impact Resistant)
  - Energy Star Compliance
  - Color= White (Interior and Exterior)
  - Aluminum Screen

- Fabricate to sizes shown

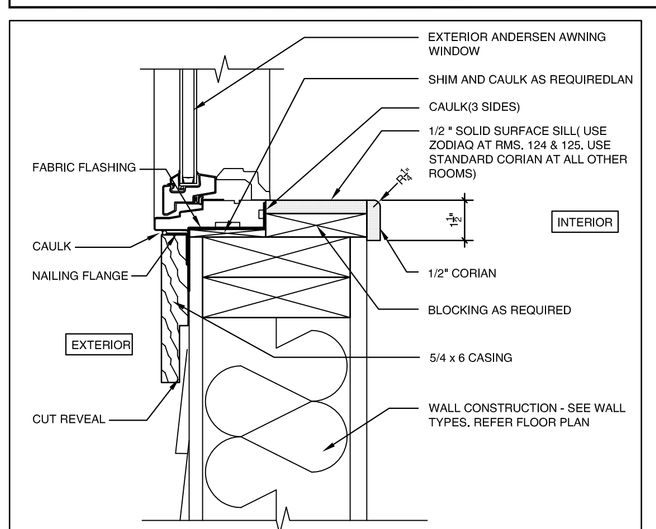

16 / AS602 EXTERIOR WINDOW DETAIL

SCALE: 3" = 1'-0"

H|AI Architecture

64 GOTHIC STREET, SUITE 1
NORTHAMPTON, MA 01060
T 413.585.1512 F 413.586.7945
www.haiarchitecture.com

CONSULTANT

SEAL

MARK	DATE	ISSUE
-	-	-

Addition and Renovation for:

DAKIN PIONEER VALLEY
HUMANE SOCIETY
163 MONTAQUE ROAD
LEVERETT, MA 01054

PROJECT NO:	HAI-11-17
PROJECT ARCHITECT:	CW
PROJECT MANAGER:	CW
DRAWN BY:	GS
DATE:	10/07/2011

COPYRIGHT: H|AI Architecture, Inc.

SHEET TITLE

WINDOWS SCHEDULE

AS602