ABBREVIATIONS

AB	ANCHOR BOLT
ACOUST	ACOUSTICAL
AC	AIR CONDITIONER
ADJ.	ADJACENT
A.F.F.	ABOVE FINISH FLOOR
ALT.	ALTERNATE
ALUM.	ALUMINUM
ANCH	ANCHOR
ANOD	ANODIZED
ARCH	ARCHITECT
BL	BUILDING LINE
BD	BOARD
BLDG	BUILDING
BLK	BLOCK
BLKG	BLOCKING
B.O.	BOTTOM OF
BTM.	BOTTOM
BRG	BEARING
BRK	BRICK
CAB.	CABINET
CG	CORNER GUARD
CJ	CONTROL JOINT
CL	CLOSET
CTR	CENTER
CLG	CEILING
CLR	CLEAR (DIMENSION)
CMU	CONCRETE MASONRY UNIT
COL	COLUMN
COMP	COMPACTED (COMPOSITION)
CONC.	CONCRETE
CONST.	CONSTRUCTION
CONT,	CONTINUOUS
CONTR	CONTRACTOR
CT	CERAMIC TILE
D.F.	DRINKING FOUNTIAN
DIA	DIAMETER
DIM	DIMENSION
DN	DOWN
DR	DOOR
DTL.	DETAIL
DWGS.	DRAWINGS
E	EAST
E.I.F.S.	EXTERIOR INSULATION & FINISH SYSTEM
EJ	EXPANSION JOINT
EL.	ELEVATION
ELEC.	ELECTRICAL
ELEV.	ELEVATOR
EQ.	EQUAL
EQUIP.	EQUIPMENT
E.R.	EMERGENCY ROOM
ETR	EXISTING TO REMAIN
EWC	ELECTRIC WATER COOLER
EXH	EXHUAST
EX.	EXISTING
EXP.	EXPANSION
EXT.	EXTERIOR
F.D.	FLOOR DRAIN
FDN.	FOUNDATION
F.E.	FIRE EXTINGUISHER
F.E.C.	FIRE EXTINGUISHER CABINET
FHC	FIRE HOSE CABINET
FIN.	FINISH
FLR.	FLOOR
F.O.F.	FACE OF FINISH
F/F	FACE OF FOUNDATION WALL
F.O.M.	FACE OF MASONRY
F.O.S.	FACE OF STUD
F.V.	FIELD VERIFY
GA	GAUGE
GALV	GALVANIZED
G.C.	GENERAL CONTRACTOR
GEN.	GENERAL
GL.	GLASS
GLZ	GLAZE
GRD	GRADE
G.W.B.	GYPSUM WALL BOARD
H.C.	HANDICAPPED
HGT.	HEIGHT
HM	HOLLOW METAL
HWH	HOT WATER HEATER
HVAC	HEATING, VENTILATING AND AIR CONDITIONING
ID	INSIDE DIAMETER
IHM	INSULATED HOLLOW METAL
IS	INSULATED STEEL
INSUL.	INSULATION
INT.	INTERIOR
JAN.	JANITOR
JST.	JOIST
JT.	JOINT
K(12)	KICKPLATE (HEIGHT")
LAM	LAMINATE
LAV	LAVATORY
MAS.	MASONRY
MAX.	MAXIMUM
MECH.	MECHANICAL
MEP	MECHANICAL, ELECTRICAL, PLUMBING
MFR.	MANUFACTURER
MTD.	MOUNTED
MTL.	METAL
MIN	MINERAL CORE
MISC	MISCELLANEOUS
M.O.	MASONRY OPENING
MULL	MULLION
N	NORTH
NAT	NATURAL
ND	NAPKIN DISPENSER
NEC	NECESSARY
N.I.C.	NOT IN CONTRACT
N.T.S.	NOT TO SCALE
O.C.	ON CENTER
O.F.C.I.	OWNER FINISHED, CONTRACTOR INSTALLED
O.F.O.I.	OWNER FINISHED, OWNER INSTALLED
OPG.	OPENING
OPP.	OPPOSITE
PL	PROPERTY LINE
PBD	PARTICLE BOARD
PLAM.	PLASTIC LAMINATE
PLAS	PLASTER
PT	PAINT
PTD.	PAINTED
PTN	PARTITION
PVC	POLYVINYL CHLORIDE
PLYWD	PLYWOOD
R.D.	ROOF DRAIN
REF	REFERENCE
REFR	REFRIGERATOR
REINF	REINFORCE
REQ'D	REQUIRED
RGH	ROUGH
RM.	ROOM
R.O.	ROUGH OPENING
SCW	SOLID CORE WOOD
SECT.	SECTION
SF	SQUARE FOOT
SIM.	SIMILAR
S.M.	SURFACE MOUNTED
SPEC	SPECIFICATIONS
S.S.	STAINLESS STEEL
STD	STANDARD
STD	STANDARD
STL.	STEEL
STOR.	STORAGE
STRUCT.	STUCTURAL
SUSP	SUSPEND (ED)
SYS	SYSTEM
T	TREAD
T.O.	TOP OF
TEL	TELEPHONE
THK	THICK
TI	TEMPERED INSULATED
TLT	TOILET
TYP.	TYPICAL
T.O.F.	TOP OF FOUNDATION
T.O.W.	TOP OF WALL ELEVATION
T.O.S.	TOP OF STEEL ELEVATION
T/SLB	TOP OF SLAB
UH	UNIT HEATER
UOD	UNDERSIDE OF DECK
UNO	UNLESS NOTED OTHERWISE
UR	URINAL
VB	VINYL BASE
VCT	VINYL COMPOSITION TILE
VERT.	VERTICAL
VEST.	VESTIBULE
V.I.F.	VERIFY IN FIELD
W/	WITH
W.C.	WATER CLOSET
WD.	WOOD
1/4 WG	1/4" WIRE GLASS
1/4 T	1/4" TEMPERED GLASS

FIXTURE HEIGHTS

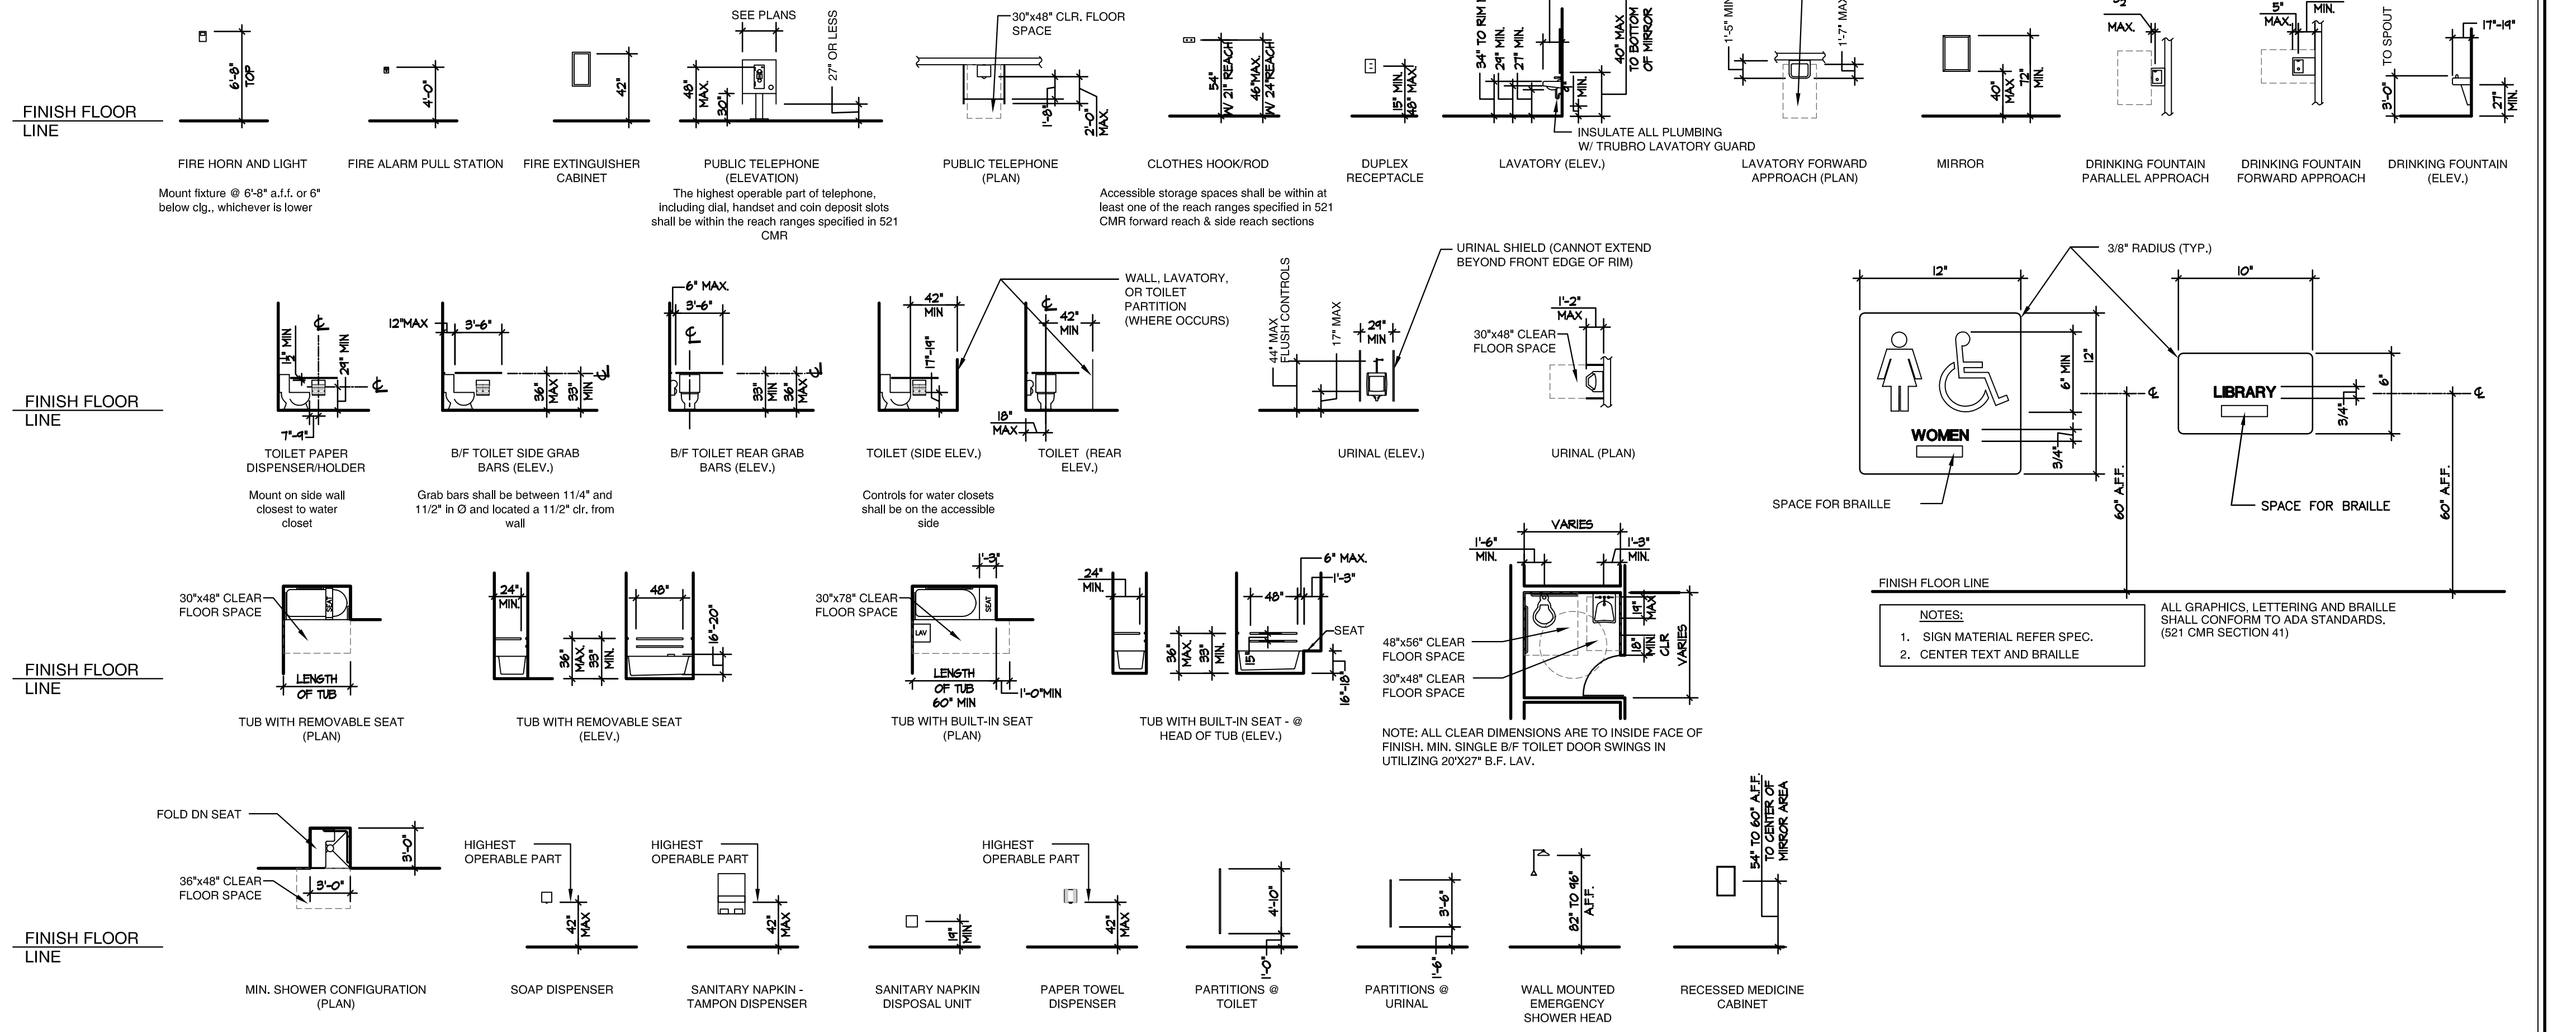

GRAPHIC SYMBOLS

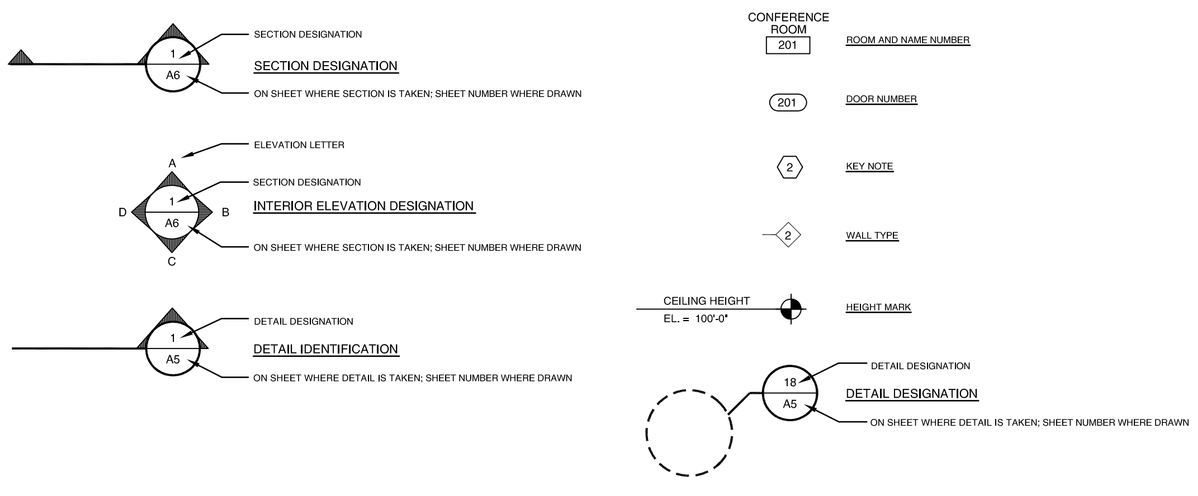

H|AI Architecture
64 GOTHIC STREET, SUITE 1
NORTHAMPTON, MA 01060
T 413.585.1512 F 413.586.7945
www.haiarchitecture.com

CONSULTANT

SEAL

MARK	DATE	ISSUE
-	-	-
REV. 1	10/17/2011	ADD CODES & STANDARD INFORMATION

Addition and Renovation for:

DAKIN PIONEER VALLEY
HUMANE SOCIETY
163 MONTAQUE ROAD
LEVERETT, MA 01054

PROJECT NO:	HAI-11-17
PROJECT ARCHITECT:	CW
PROJECT MANAGER:	CW
DRAWN BY:	GS
DATE:	10/07/2011
COPYRIGHT:	H|AI Architecture, Inc.

SHEET TITLE

INFORMATION SHEET

T2