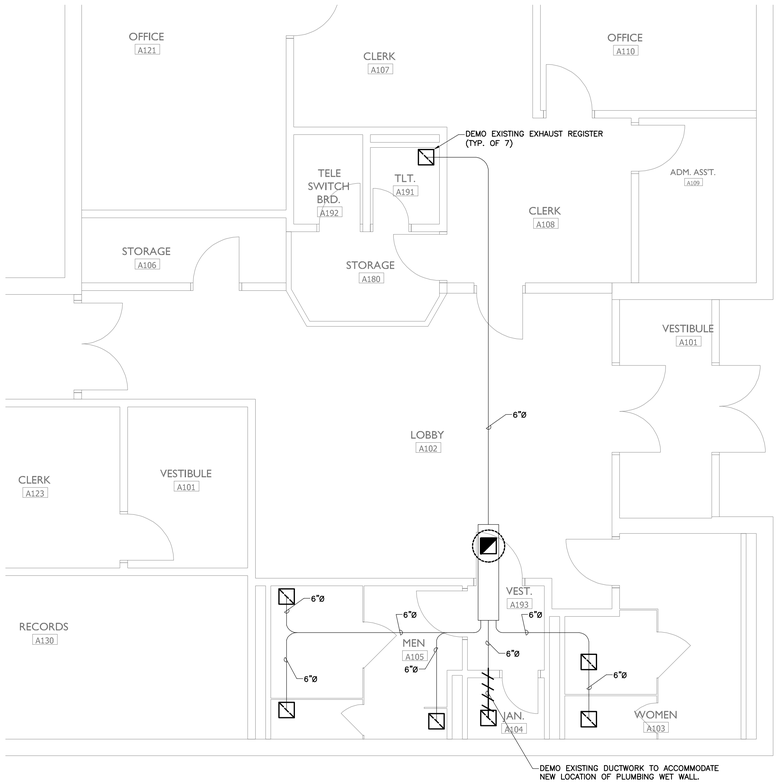


## HVAC DEMOLITION PLAN

SCALE: 1/4"=1'-0"

**DEMOLITION NOTES**

DEMO EXISTING EXHAUST FAN ON ROOF ABOVE. DEMO ALL EXISTING CEILING EXHAUST REGISTERS. ALL EXISTING DUCTWORK SHALL REMAIN EXCEPT WHERE SHOWN.

## HVAC NEW WORK PLAN

SCALE: 1/4"=1'-0"

**NOTES**

ALL EXISTING DUCTWORK SHALL REMAIN EXCEPT WHERE SHOWN ON THE DEMO PART PLAN. PROVIDE ALL NEW EXHAUST REGISTERS W/ INTEGRAL OPPOSED BLADE DAMPERS FOR BALANCING PURPOSES. ALL EXHAUST REGISTERS SHALL BE BALANCED TO THE AIRFLOWS INDICATED.

| REVISIONS | | |
|---|---|---|
| NO. | DESCRIPTION | DATE |
| DD | DESIGN DEVELOPMENT | 6/30/11 |
| CD | 95% CONSTRUCTION DOCUMENTS | 12/06/11 |
| CD | BID DOCUMENTS | 12/28/11 |

HAMPSHIRE COUNTY SHERIFF'S DEPT. PROJECT NO. 20945A CONTRACT NO. HSD FY12-05
FIRE ALARM UPGRADES & REPLACEMENT
HAMPSHIRE COUNTY HOUSE OF CORRECTION NORTHAMPTON, MA
THE COMMONWEALTH OF MASSACHUSETTS
HAMPSHIRE COUNTY SHERIFF'S DEPARTMENT
ROCKY HILL ROAD NORTHAMPTON, MA 01060

RDK ENGINEERS
Andover, MA - Boston, MA - Amherst, MA
Durham, NC - Charlotte, NC
380 Russell St. Hadley, MA 01035
T. 413-387-4640

DIETZ AND COMPANY ARCHITECTS, INC.
17 HAMPDEN STREET
SPRINGFIELD, MA. 01103

**HVAC - MAIN BUILDING MAIN LEVEL DEMOLITION & NEW WORK PLAN**

DRAWN: MM
CHECKED: TFC
SCALE: 1/4"=1'-0"
DATE: 12/28/11

H
120

Z:\2011\2011026D - Hampshire County House of Corrections FA LS Upg\Email-OUT\12-21-11 100% BID DOCS\HVAC\2011026D H120 HVAC MAIN BUILDING MAIN LEVEL DEMOLITION AND NEW WORK PLAN.dwg [PaperSpace] December 21, 2011 - 3:06pm mmpitner