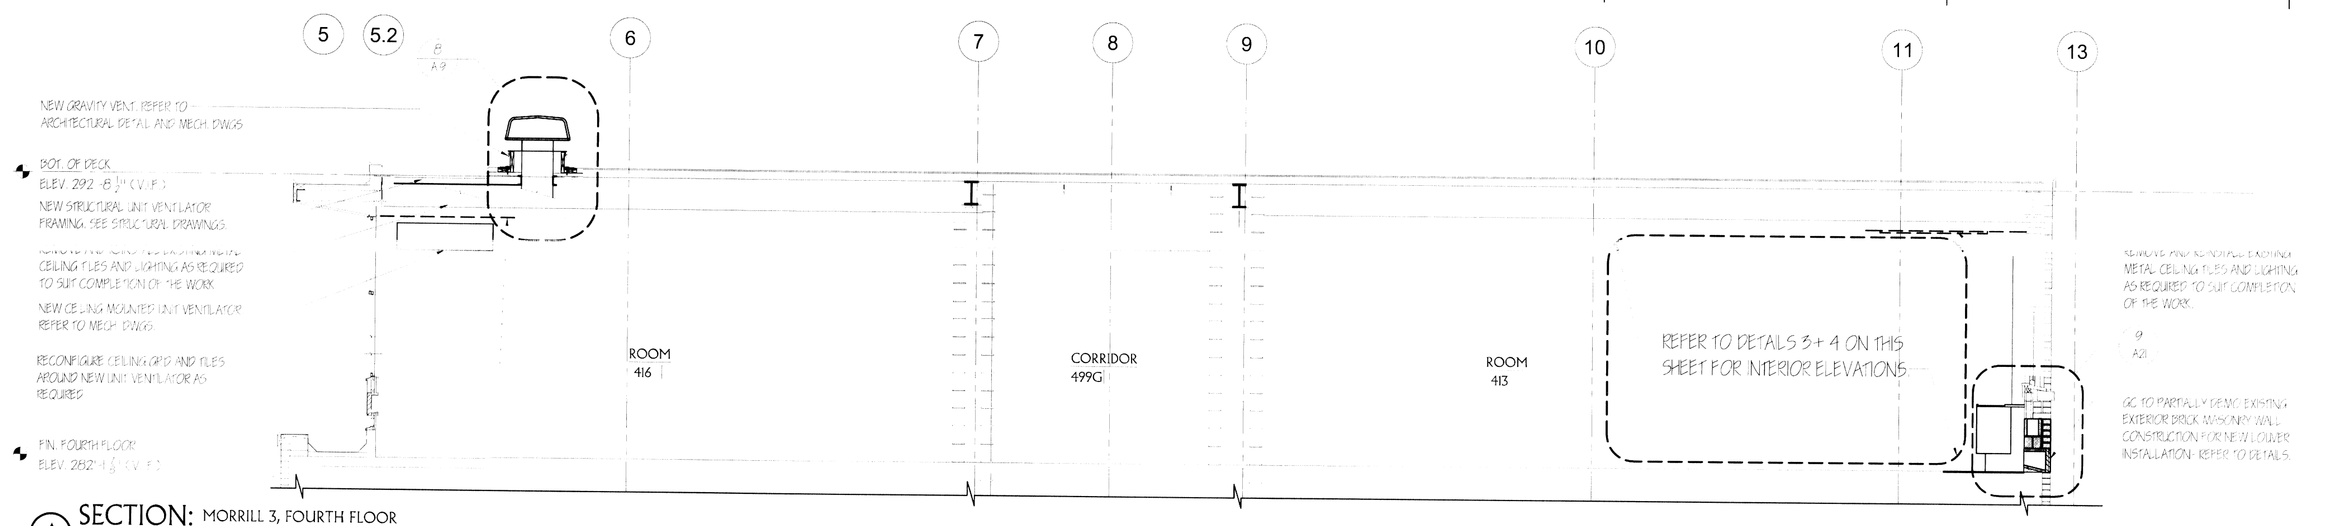

A SECTION: MORRILL 3, FOURTH FLOOR
1/4"=1'-0"

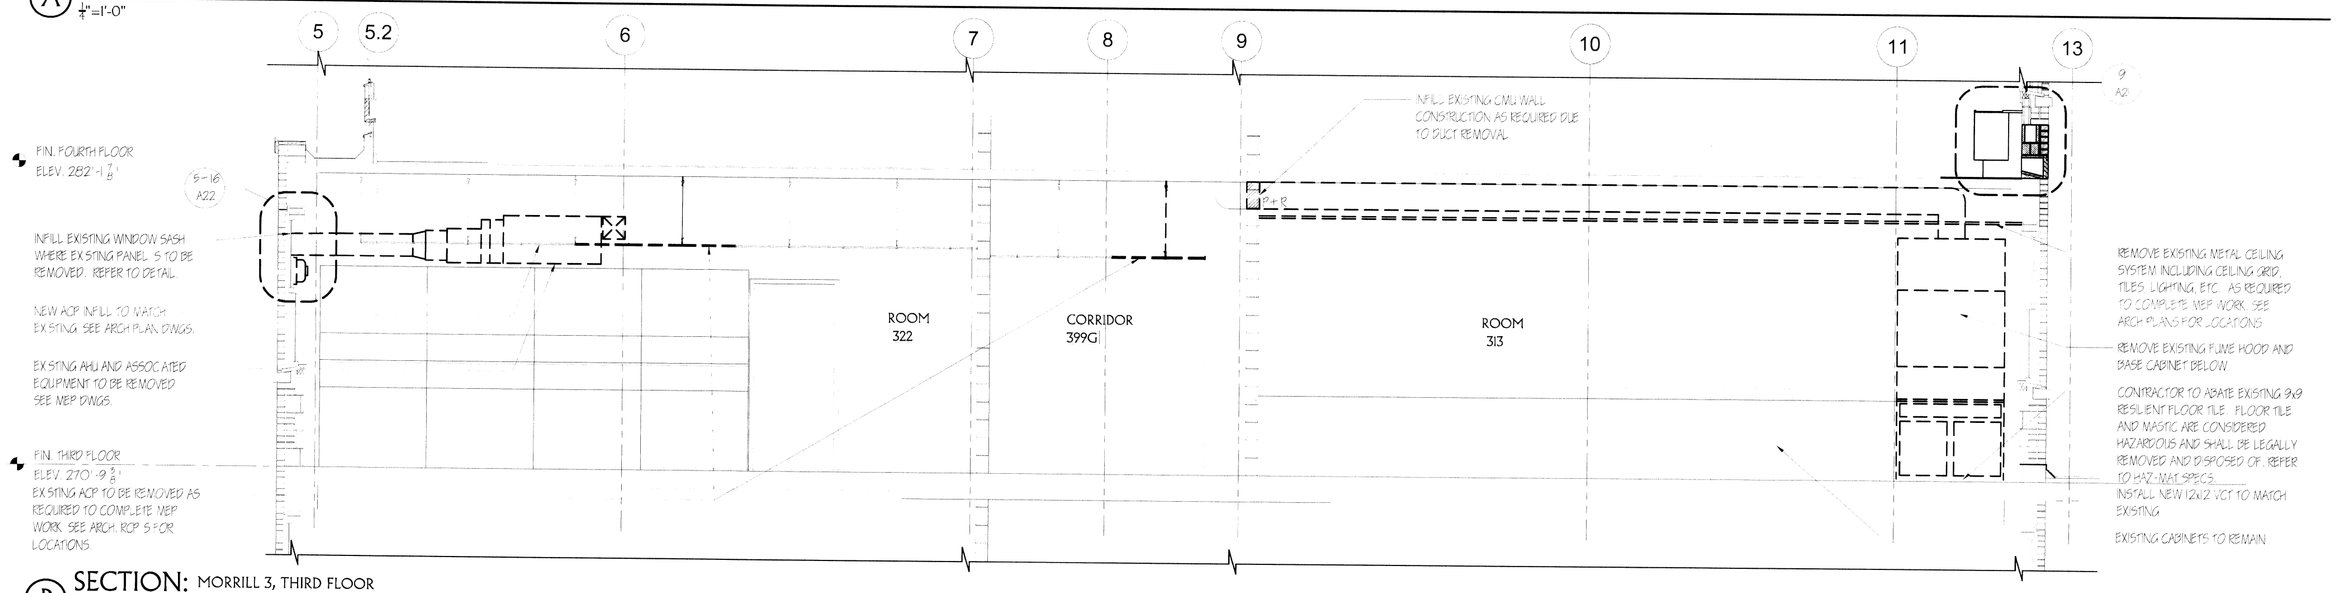

B SECTION: MORRILL 3, THIRD FLOOR
1/4"=1'-0"

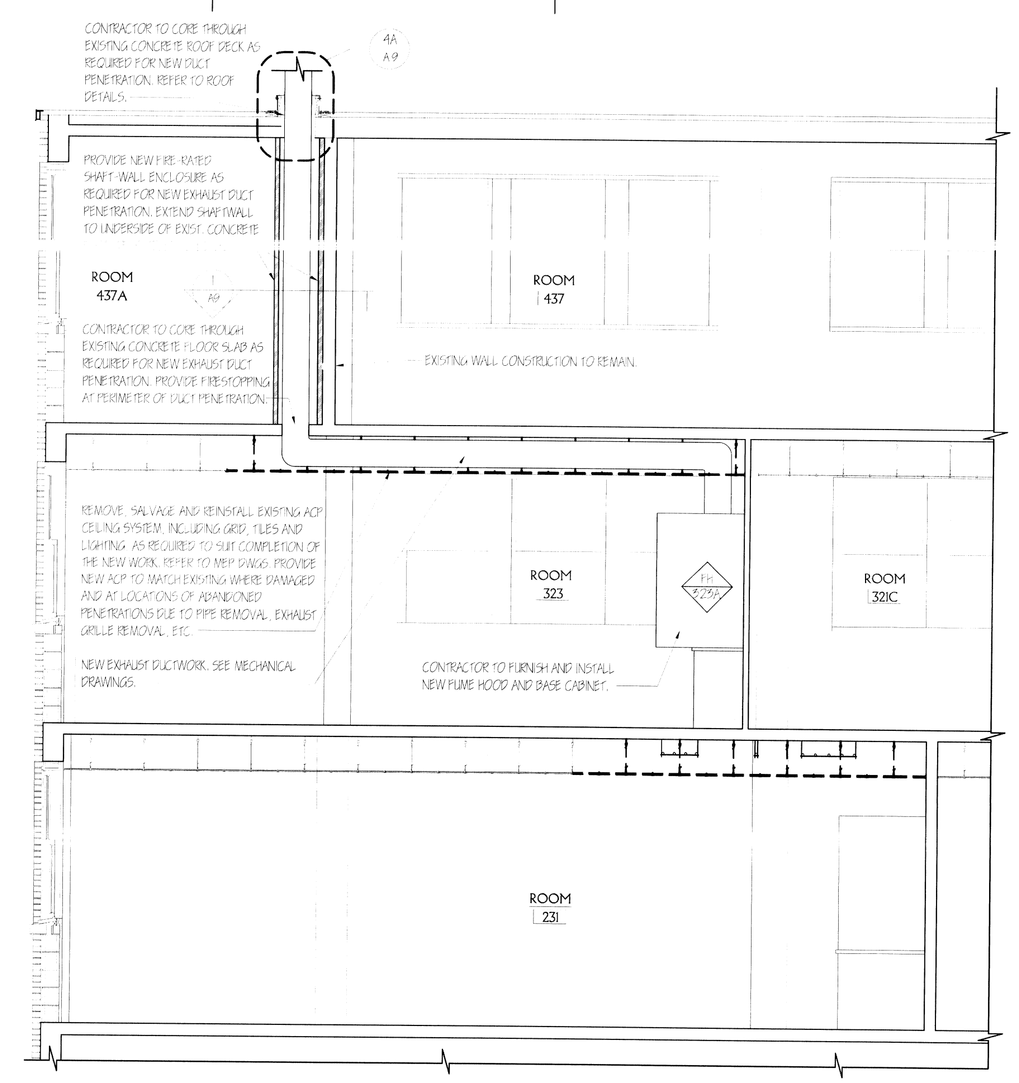

C SECTION: MORRILL 2
1/4"=1'-0"

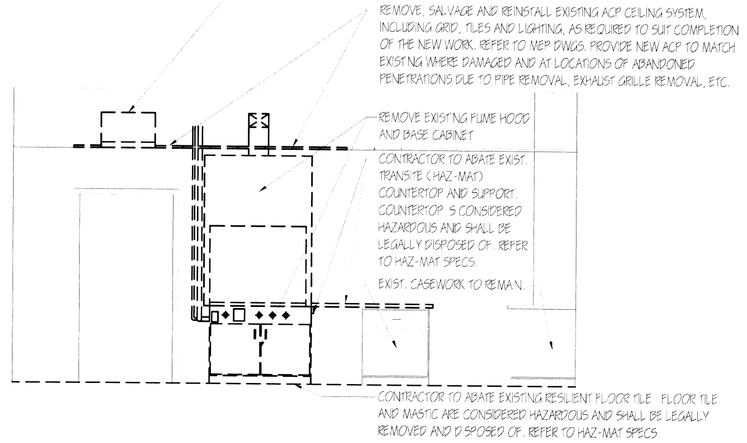

1 INTERIOR DEMO ELEVATION: MORRILL 2, RM 224
1/4"=1'-0"

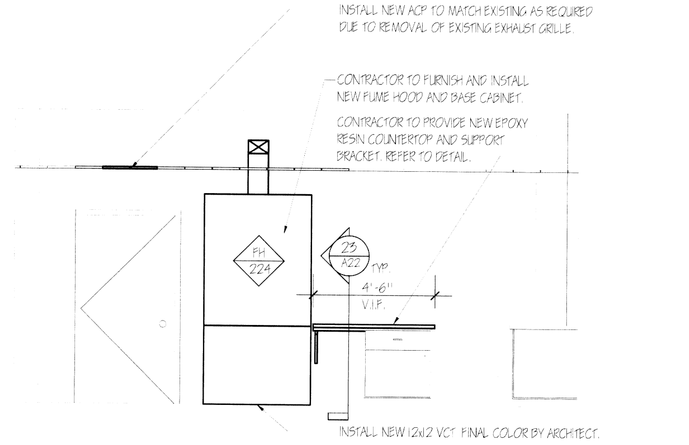

2 INTERIOR ELEVATION: MORRILL 2, RM 224
1/4"=1'-0"

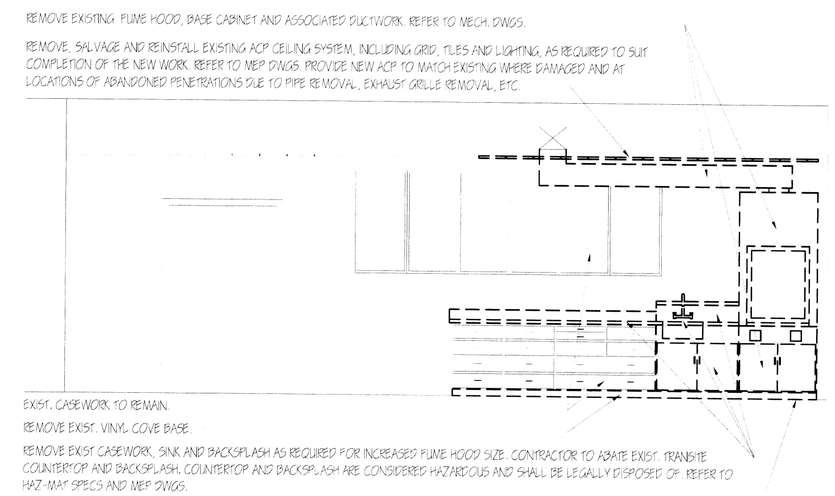

3 INTERIOR DEMO ELEVATION: MORRILL 3, RM 413
1/4"=1'-0"

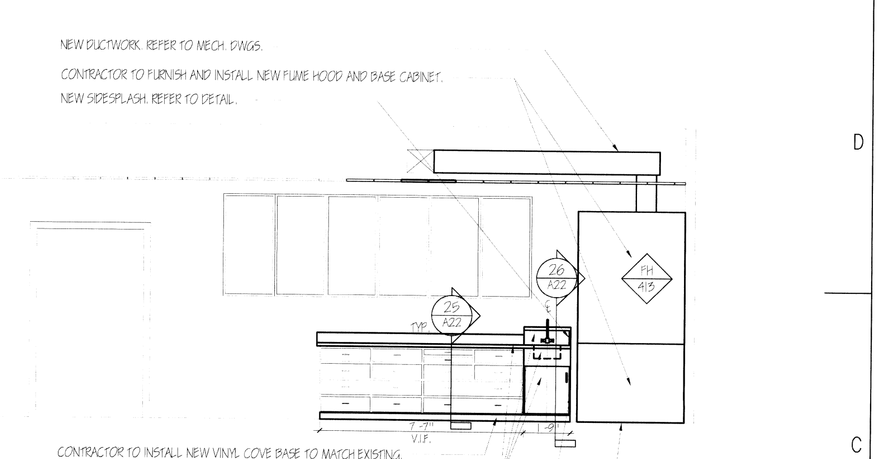

4 INTERIOR ELEVATION: MORRILL 3, RM 413
1/4"=1'-0"

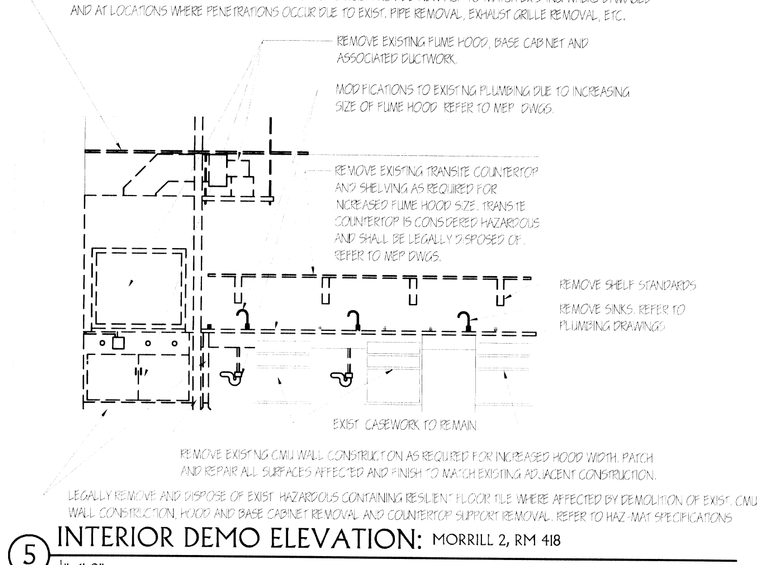

5 INTERIOR DEMO ELEVATION: MORRILL 2, RM 418
1/4"=1'-0"

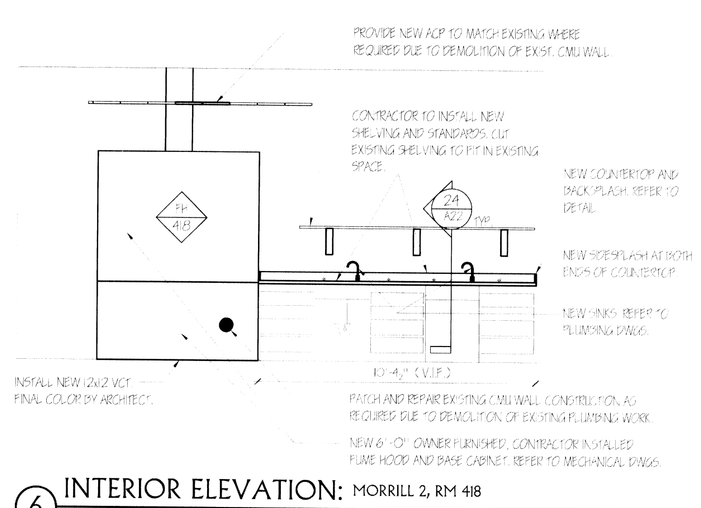

6 INTERIOR ELEVATION: MORRILL 2, RM 418
1/4"=1'-0"

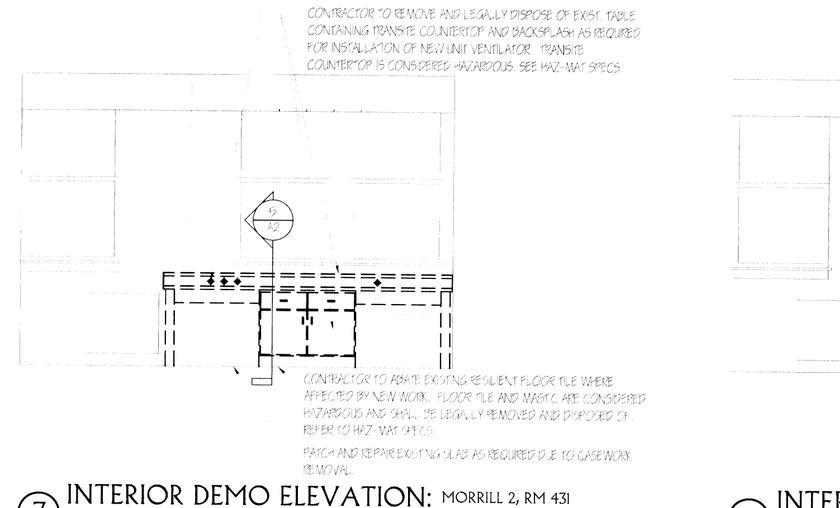

7 INTERIOR DEMO ELEVATION: MORRILL 2, RM 431
1/4"=1'-0"

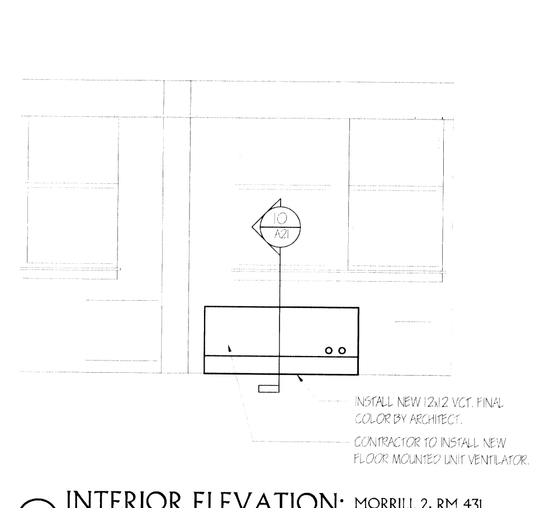

8 INTERIOR ELEVATION: MORRILL 2, RM 431
1/4"=1'-0"

GENERAL NOTE: CONTRACTOR IS RESPONSIBLE FOR PROVIDING SHOP DRAWINGS FOR NEW COUNTERTOPS AND CASEWORK AS REQUIRED.

CIVITECTS
ARCHITECTURE
PLANNING + LANDSCAPE
PROFESSIONAL CORPORATION
245 MAIN STREET, WAREHAM, MA 02571
T:508.291.0050 F:508-291-0153

REV. NO.	DESCRIPTION	BY	APP'D	DATE
-		-	-	
-	ISSUED FOR BID	-	-	08.25.10
-	100% CONSTRUCTION DOCUMENTS SET	-	-	08.20.10

UNIVERSITY OF MASSACHUSETTS
FACILITIES PLANNING DIVISION

MORRILL II AND III
VENTILATION UPGRADE
SECTIONS & INTERIOR ELEVATIONS

	BY	DATE
DRN.	-	-
APP'D	-	-
CKD.	-	-
APP'D	-	-

PROJECT NO. 08-001594-01	CONTRACT NO. UMA 11-04
SCALE AS NOTED	SHEET 24 OF 71
DRAWING NUMBER D-A-127/290-08-001594-A23	