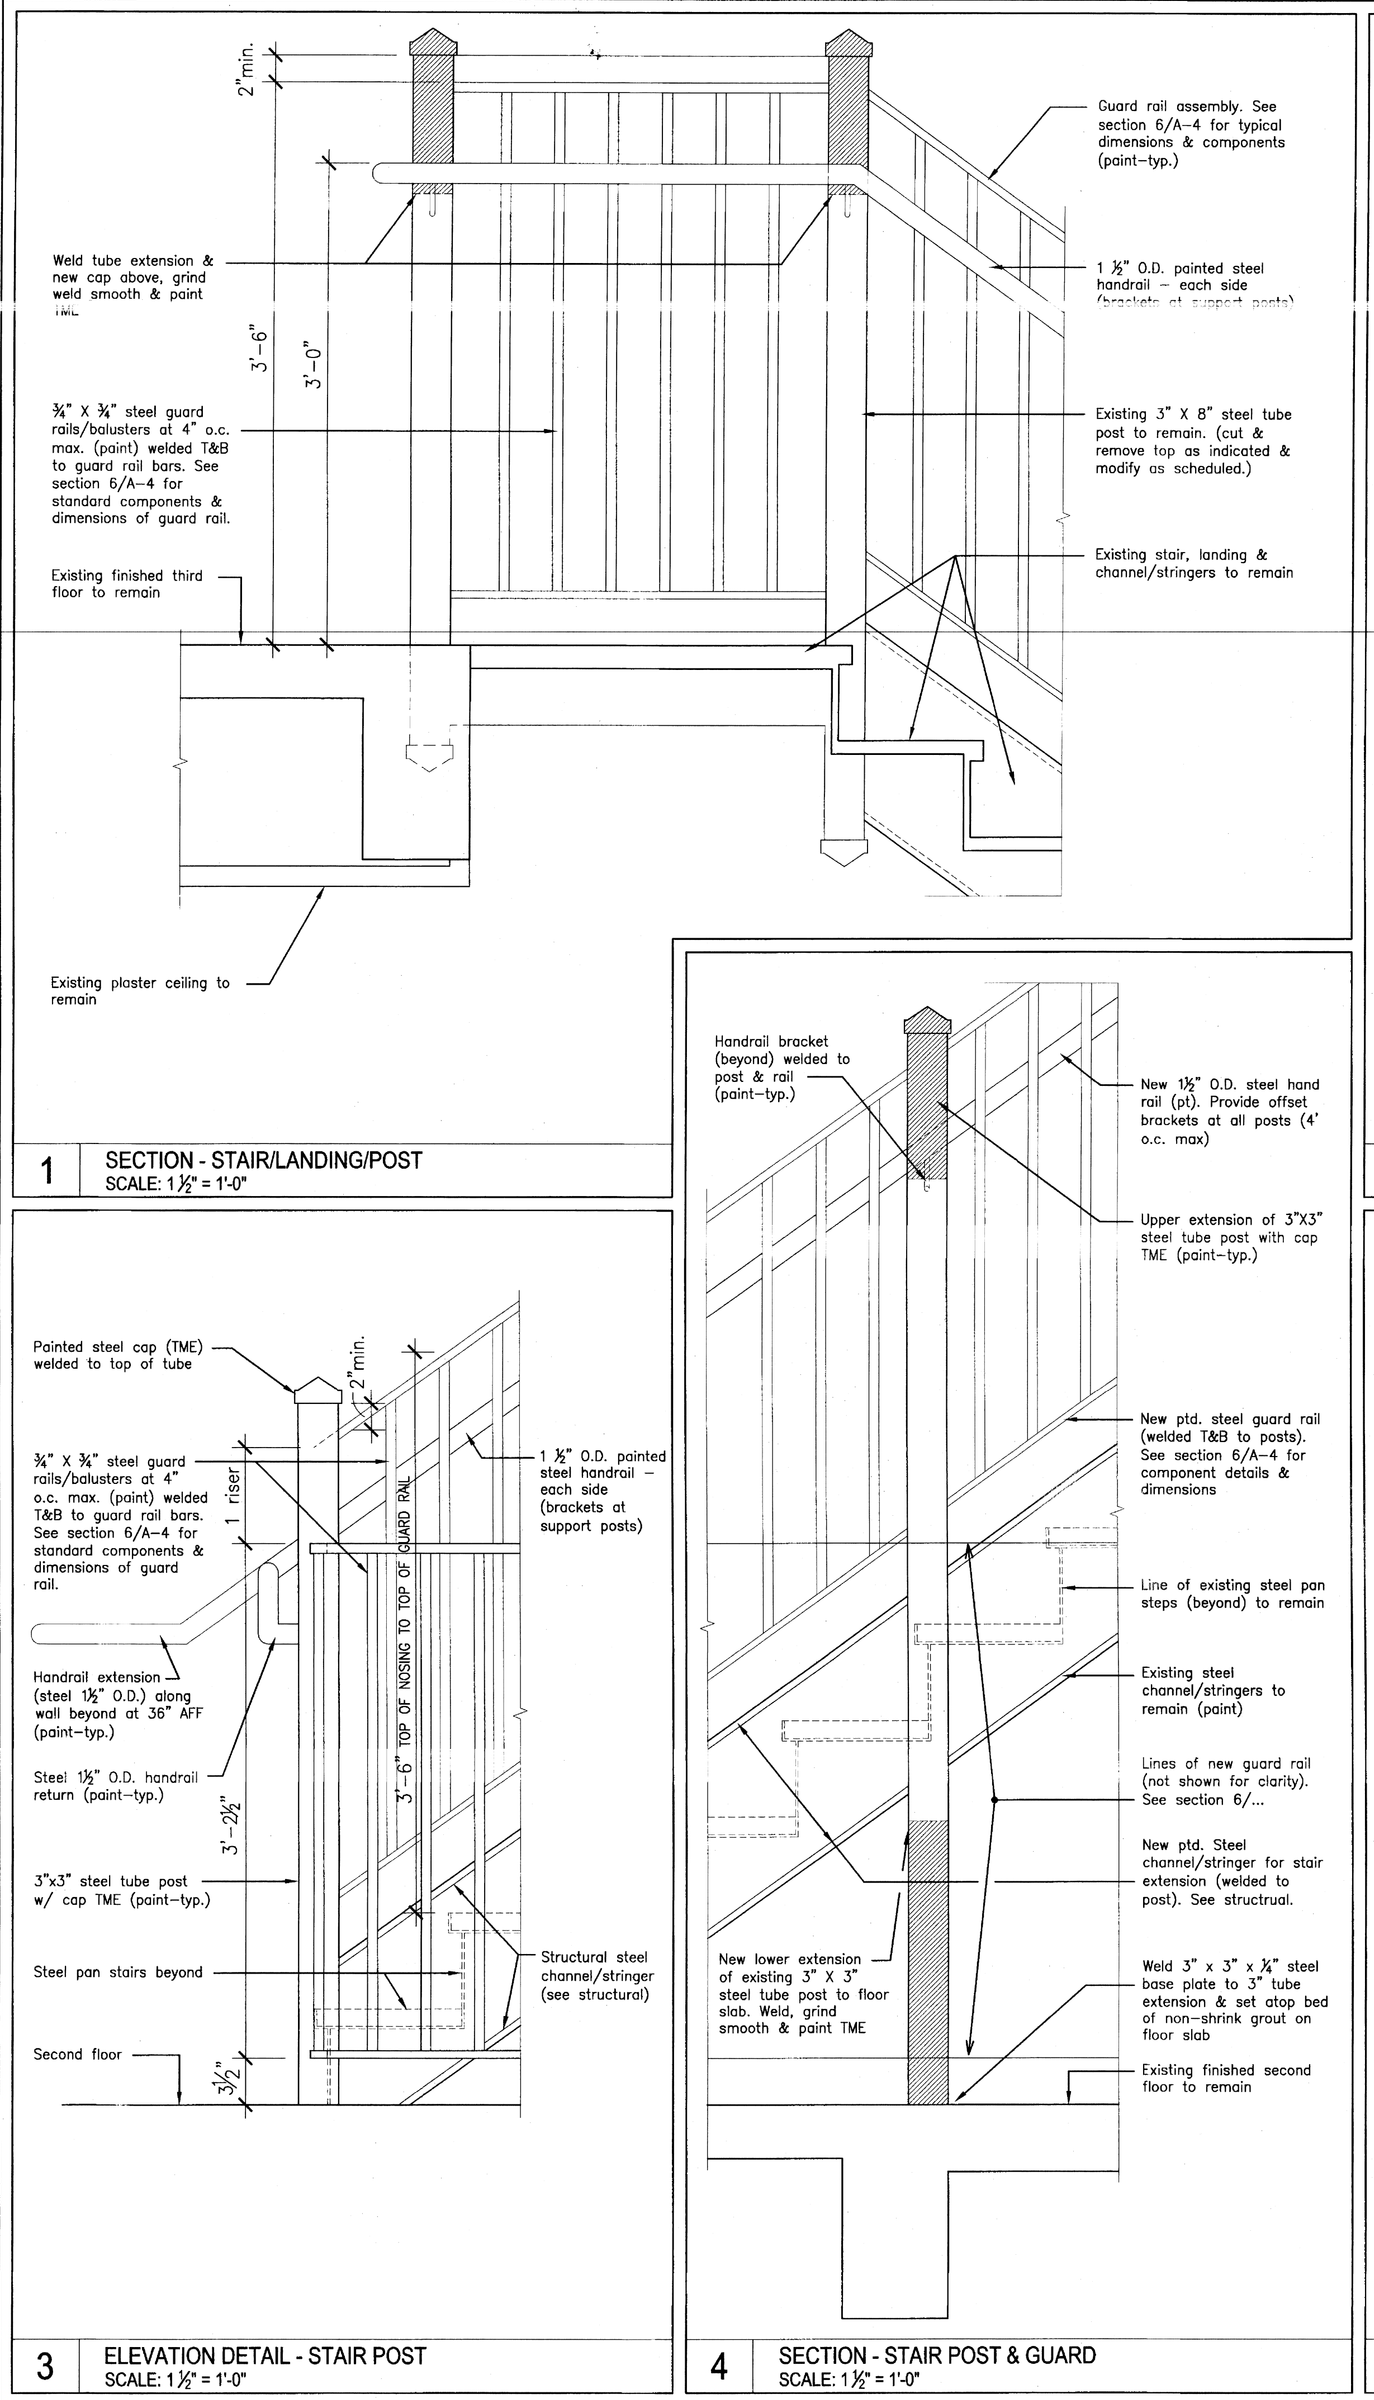

1 SECTION - STAIR/LANDING/POST
SCALE: 1 ½" = 1'-0"

2 SECTION - STAIR/LANDING/POST
SCALE: 1 ½" = 1'-0"

3 ELEVATION DETAIL - STAIR POST
SCALE: 1 ½" = 1'-0"

4 SECTION - STAIR POST & GUARD
SCALE: 1 ½" = 1'-0"

5 SECTION DETAIL @ STAIR POST
SCALE: 1 ½" = 1'-0"

6 SECTION DETAIL OF GAURD RAIL
SCALE: 6" = 1'-0"

7 GUARD RAIL SHOE DETAIL
NO SCALE

UNIVERSITY OF MASSACHUSETTS
FACILITIES & CAMPUS PLANNING
AMHERST, MASSACHUSETTS

FACILITIES AND CAMPUS PLANNING
A/E SERVICES
UNIVERSITY OF MASSACHUSETTS
360 CAMPUS CENTER WAY
AMHERST, MA 01003

(VOICE) 413.545.1383
(FAX.) 413.545.3684

SECTIONS & DETAILS
MORRILL II - HP ACCESS
MORRILL 2 ACCESSIBILITY - Morrill Science Center Section II

PROJECT NO.: 08-00115301
CONTRACT NO.: #

DRAWN BY:	MA
CHECKED BY:	MD
DESIGNED BY:	MD
SCALE:	As Noted
DATE:	3/9/2011

REVISIONS

No.	DESCRIPTION	DATE

REGISTERED ARCHITECT MARK T. DUNN 2011 03 09 No. 8283 COMMONWEALTH OF MASSACHUSETTS

DRAWING NO.
A-127-08-00115301

A-4