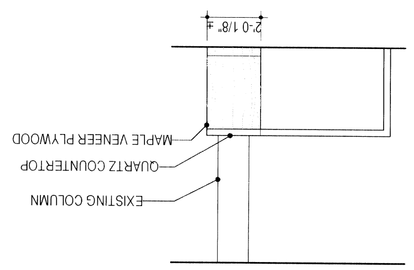

COMMON ROOM (012) COUNTER ELEVATION 02C
SCALE = 1/4" = 1'-0"
AL 9.0

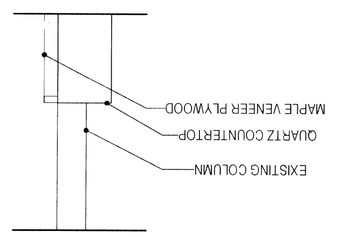

COMMON ROOM (012) COUNTER SECTION 02B
SCALE = 3/4" = 1'-0"
AL 9.0

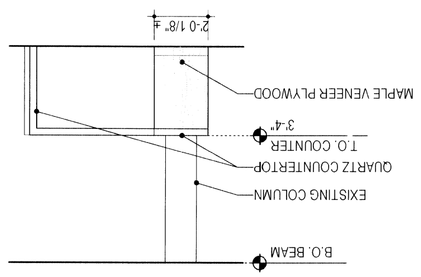

COMMON ROOM (012) COUNTER ELEVATION 02A
SCALE = 3/4" = 1'-0"
AL 9.0

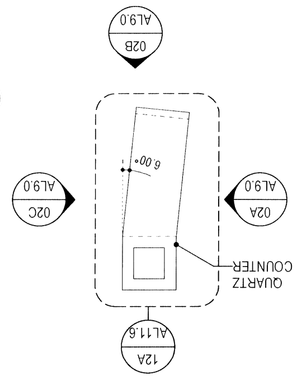

COMMON ROOM (012) COUNTER PLAN 01
SCALE = 3/4" = 1'-0"
AL 9.0

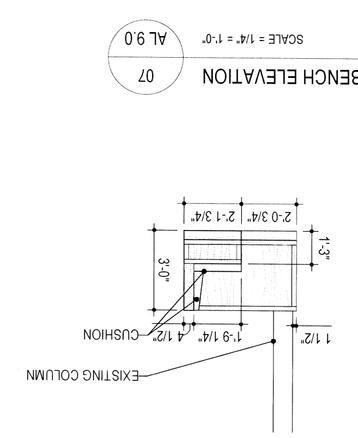

LIVING ROOM (114) BENCH ELEVATION 07
SCALE = 1/4" = 1'-0"
AL 9.0

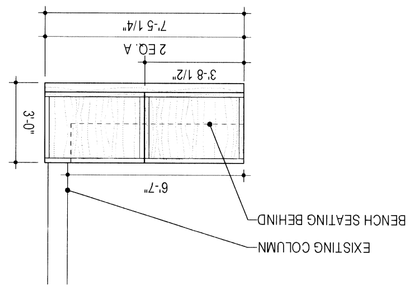

LIVING ROOM (114) BENCH ELEVATION 06
SCALE = 1/4" = 1'-0"
AL 9.0

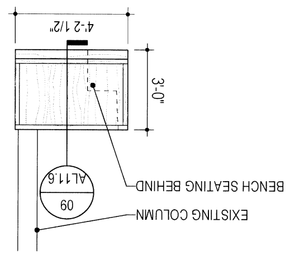

LIVING ROOM (114) BENCH ELEVATION 05
SCALE = 1/4" = 1'-0"
AL 9.0

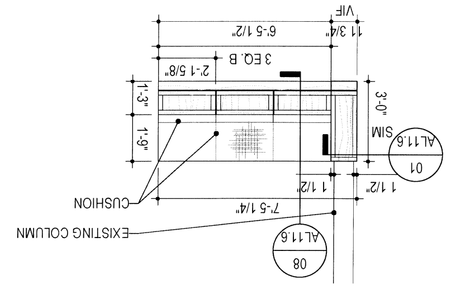

LIVING ROOM (114) BENCH ELEVATION 04
SCALE = 1/4" = 1'-0"
AL 9.0

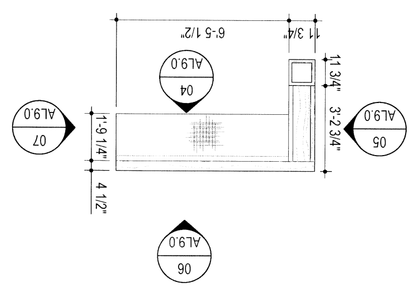

LIVING ROOM (114) BENCH PLAN 03
SCALE = 1/4" = 1'-0"
AL 9.0

MATERIAL LEGEND

VERTICAL WOOD PANEL	WOOD PORTAL
HORIZONTAL WOOD PANEL	FABRIC WRAPPED CUSHION BY CONTRACTOR

GENERAL NOTE: REFER TO SHEET AX5.3 FOR TYPICAL DEVICE MOUNTING HEIGHTS

12 DECEMBER 2011

REV. NO.	DESCRIPTION	BY	APP'D	DATE

UNIVERSITY OF MASSACHUSETTS
FACILITIES PLANNING DIVISION

LEWIS HALL
FINISH UPGRADE 2012
WOODWORK BENCHES/COUNTERS/SECURITY DESK

DRN.	JC	PROJECT NO. 10-001/5501	CONTRACT NO. UMA 12-18
	BY	DATE	
APP'D	BMW	SCALE 3/4" = 1'-0"	SHEET OF
CKD.		DRAWING NUMBER LEWIS	AL 9.0
APP'D			

© 2011 LEERS WEINZAPFEL ASSOCIATES ARCHITECTS INC.

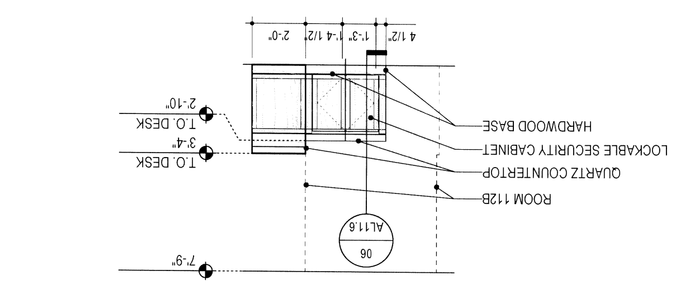

ENTRY (199B) SECURITY DESK ELEVATION 12
SCALE = 1/4" = 1'-0"
AL 9.0

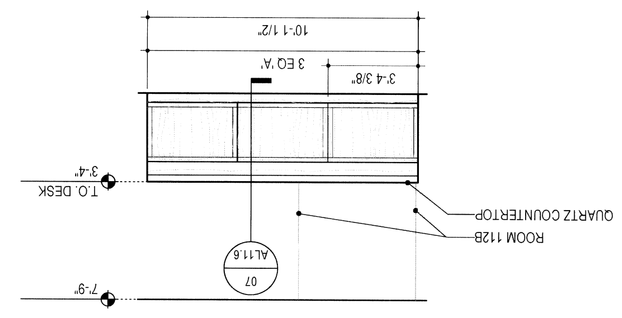

ENTRY (199B) SECURITY DESK ELEVATION 11
SCALE = 1/4" = 1'-0"
AL 9.0

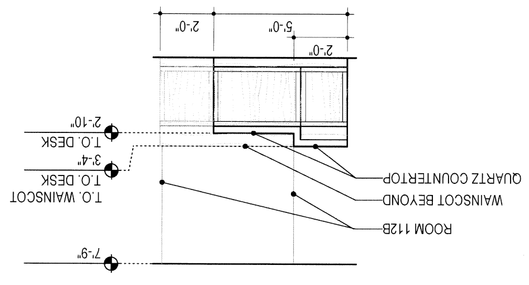

ENTRY (199B)) SECURITY DESK ELEVATION 10
SCALE = 1/4" = 1'-0"
AL 9.0

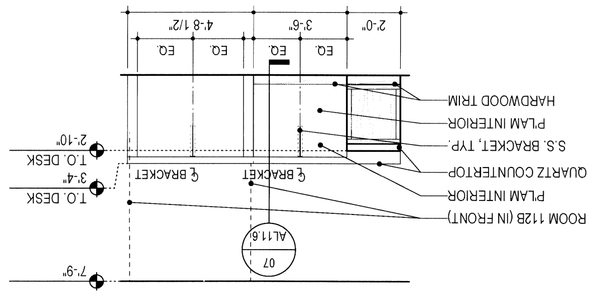

ENTRY (199B)) SECURITY DESK ELEVATION 09
SCALE = 1/4" = 1'-0"
AL 9.0

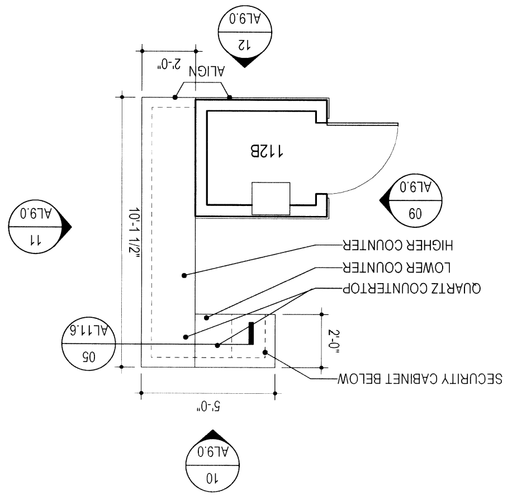

ENTRY ALCOVE (119) SECURITY DESK PLAN 08
SCALE = 1/4" = 1'-0"
AL 9.0