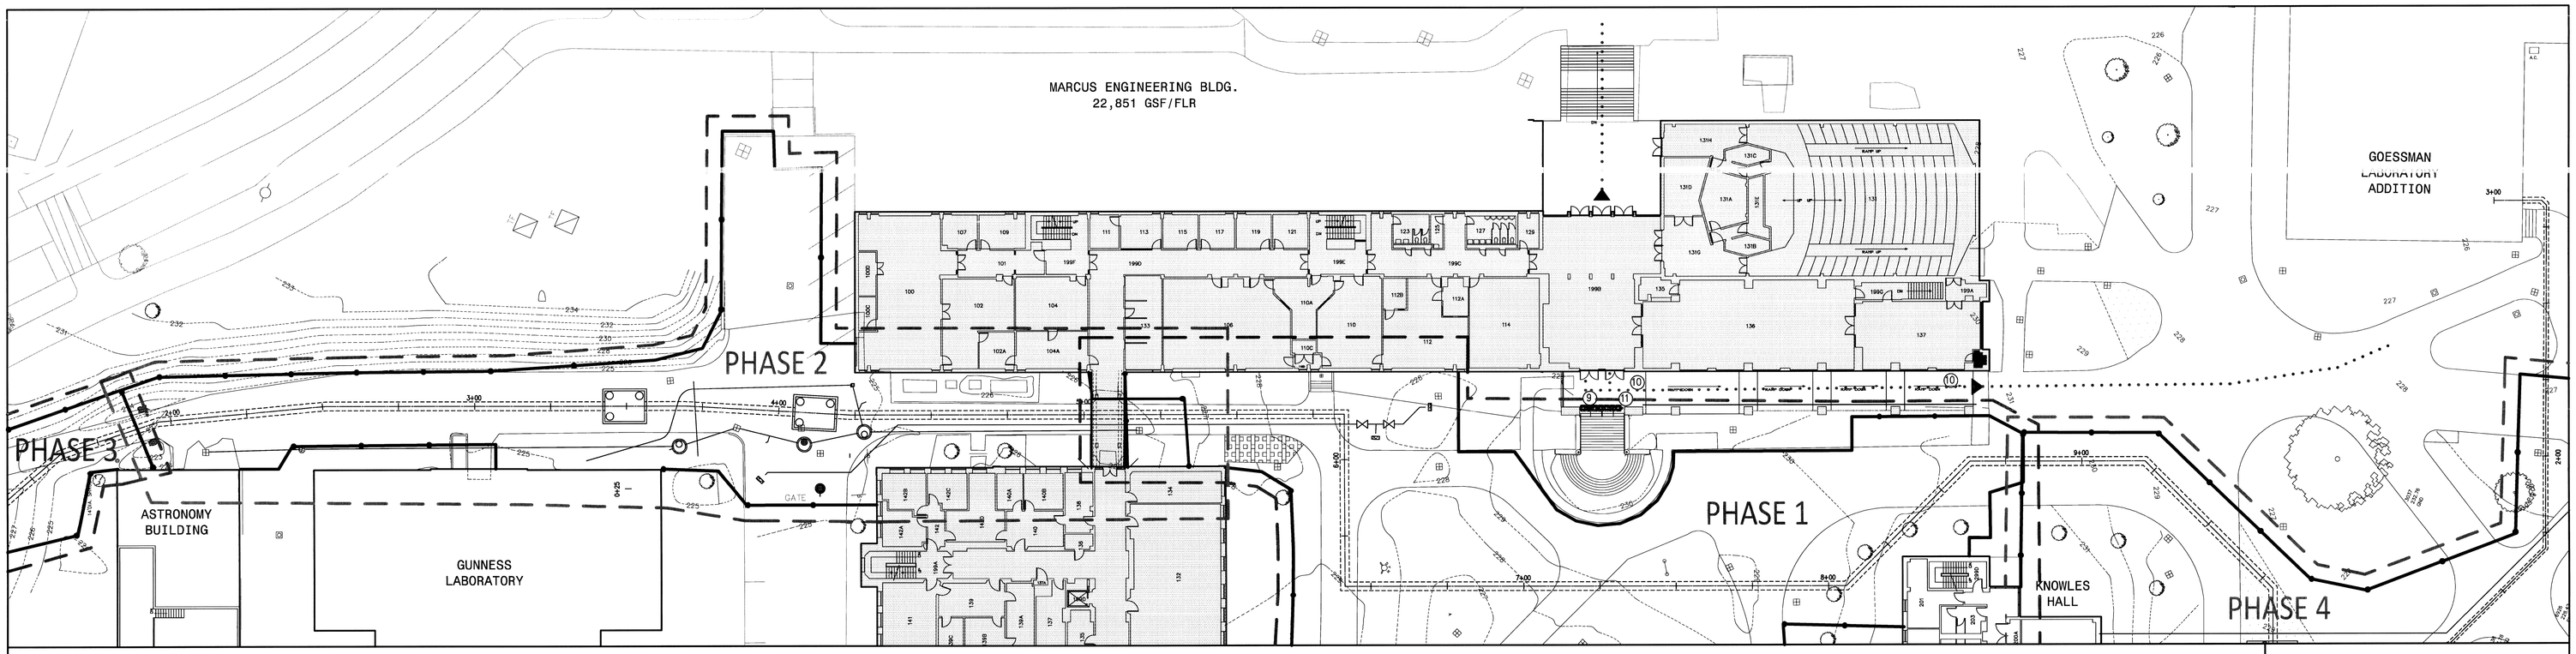

1 EG.02 UPPER LEVEL EGRESS PLAN
SCALE: 1:20

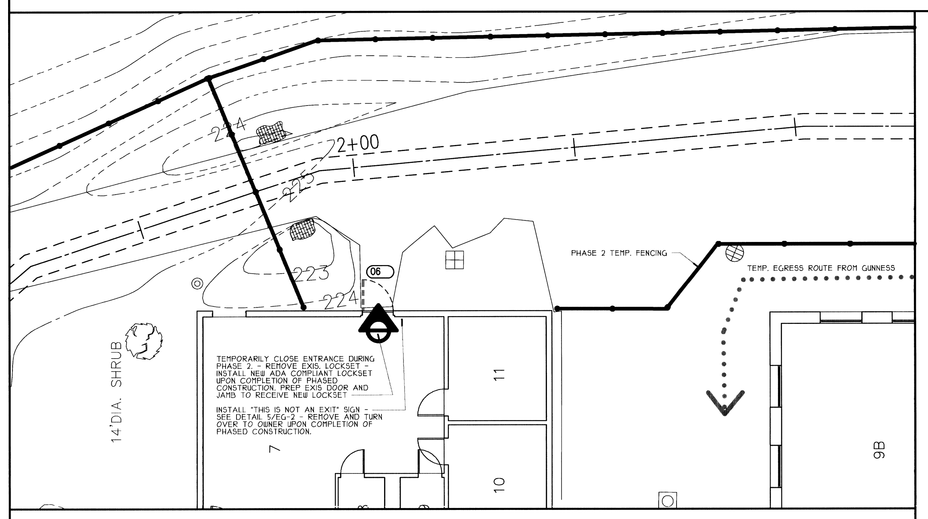

3 EG.01 ASTRONOMY EGRESS DETAIL
SCALE: 1/8" = 1'-0"

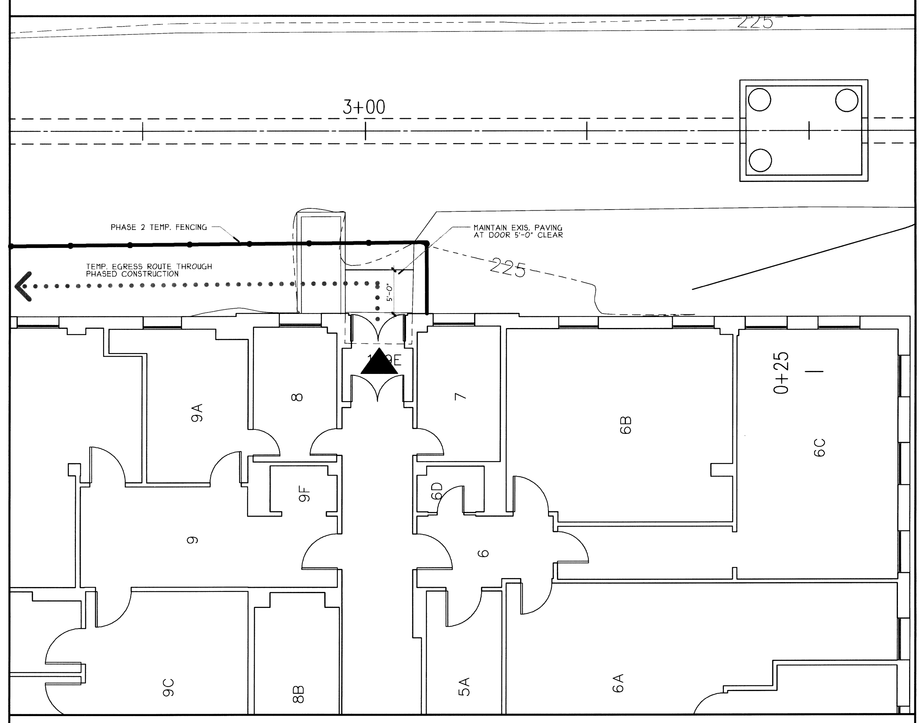

4 EG.01 GUNNESS EGRESS DETAIL
SCALE: 1/8" = 1'-0"

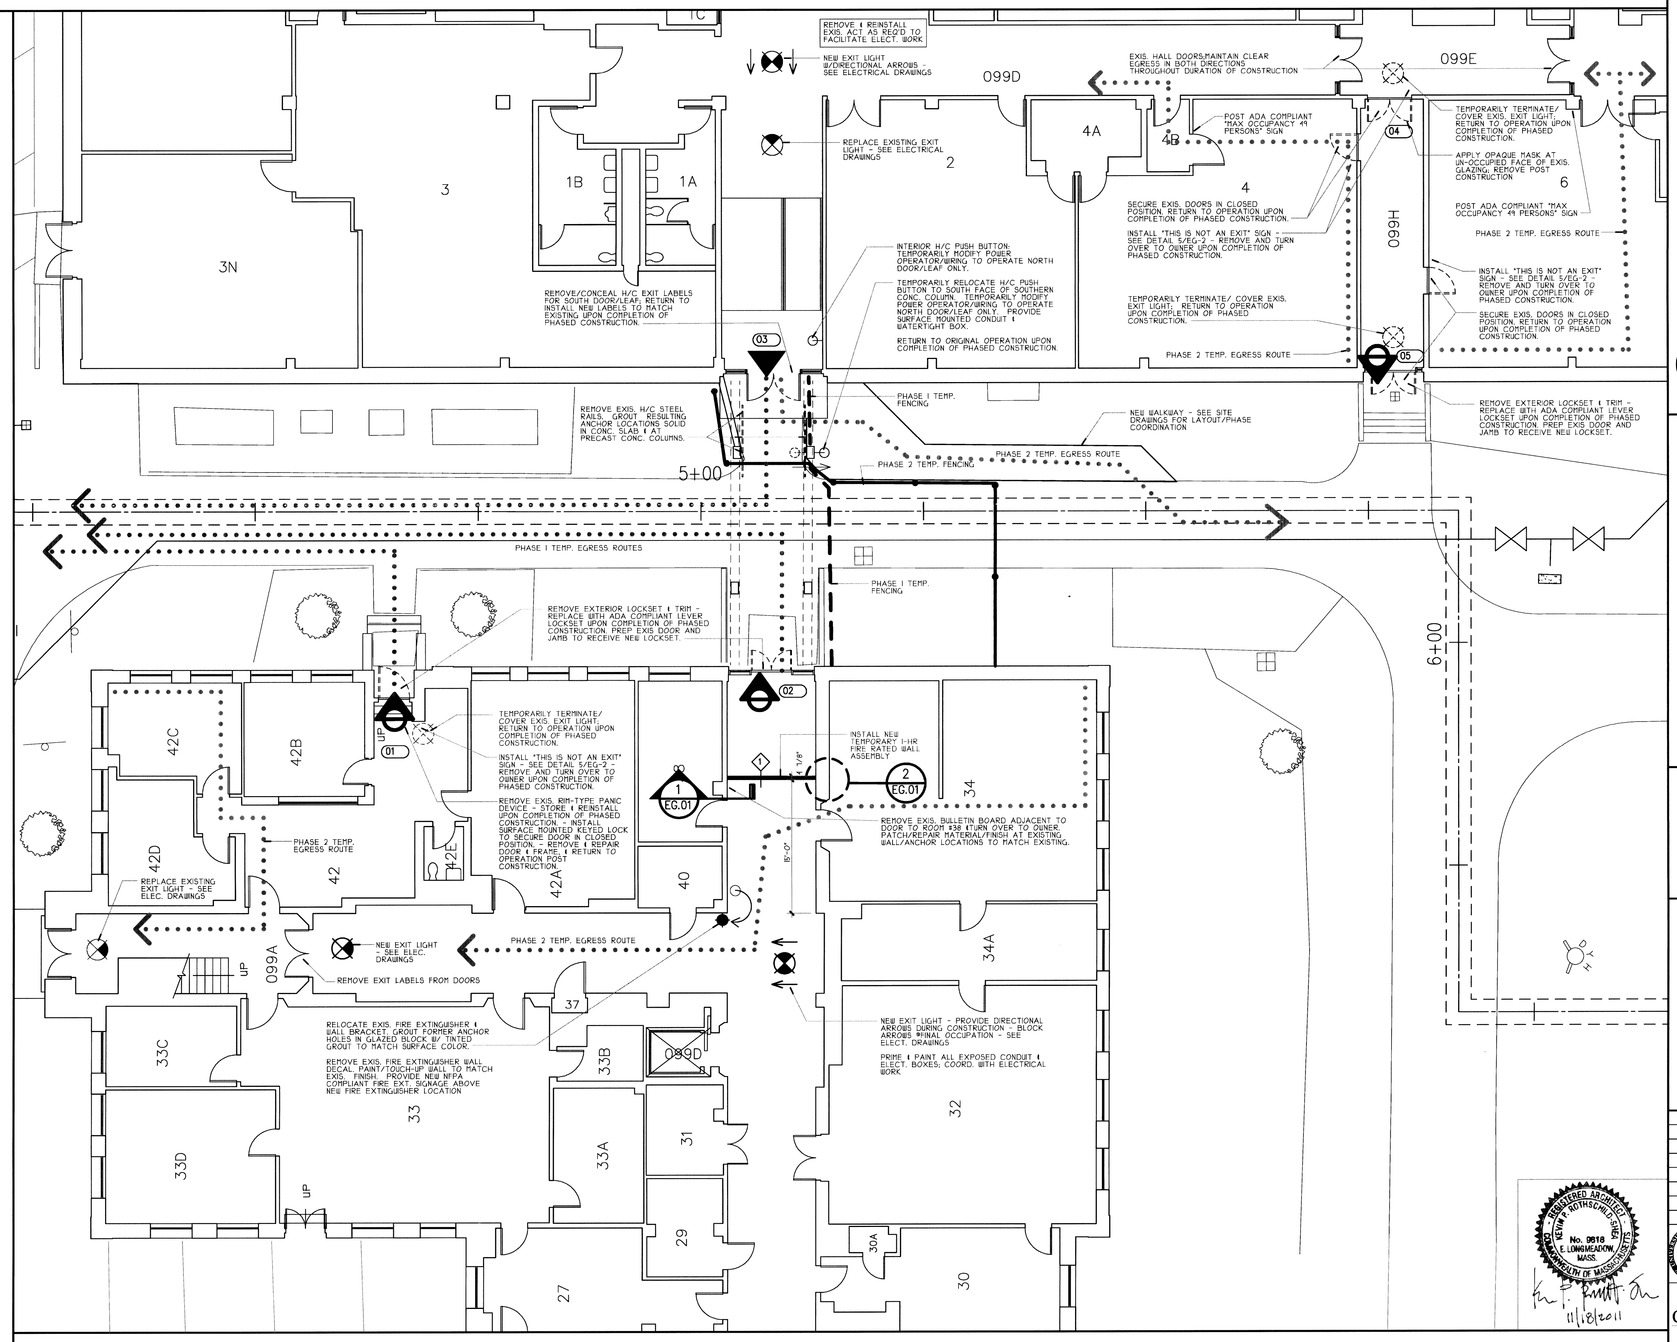

2 EG.01 LOWER MARCUS/ MARSTON EGRESS
SCALE: 1/8" = 1'-0"

4" WIDE X 9" HIGH "NOT AN EXIT" SIGN.

5 EG.02 "NOT AN EXIT" SIGN
SCALE: 6" = 1'-0"

ArchitectureEL
Environment Life Inc.
264 North Main Street, Suite 7
East Longmeadow, MA 01028
ph. 413-525-9700 fax. 413-525-9710

dtc
Diversified Technology Consultants
2321 WHITNEY AVENUE HAMDEN CT 06518
203 239 4200 203 234 7376 FAX
305 N. MAIN STREET SUITE 202 ANDOVER MA 01810
978 475 2935 978 475 2936 FAX

NO.		BY	APP'D	DATE

UNIVERSITY OF MASSACHUSETTS
FACILITIES PLANNING DIVISION

UTILITIES, NORTHWEST LOOP CHILLED WATER EXTENSION PHASE 1
UPPER LEVEL - EGRESS & DETAILS

	DRN.	DATE
DRN.	BS	11/18/11
APP'D	KS	11/18/11
CKD.		
APP'D		

PROJECT NO. UMA 11-000607-01
CONTRACT NO. UMA 12-20
SCALE AS NOTED
SHEET 17 OF 20
DRAWING NUMBER EG.02

BID DOCUMENTS 12/5/2011