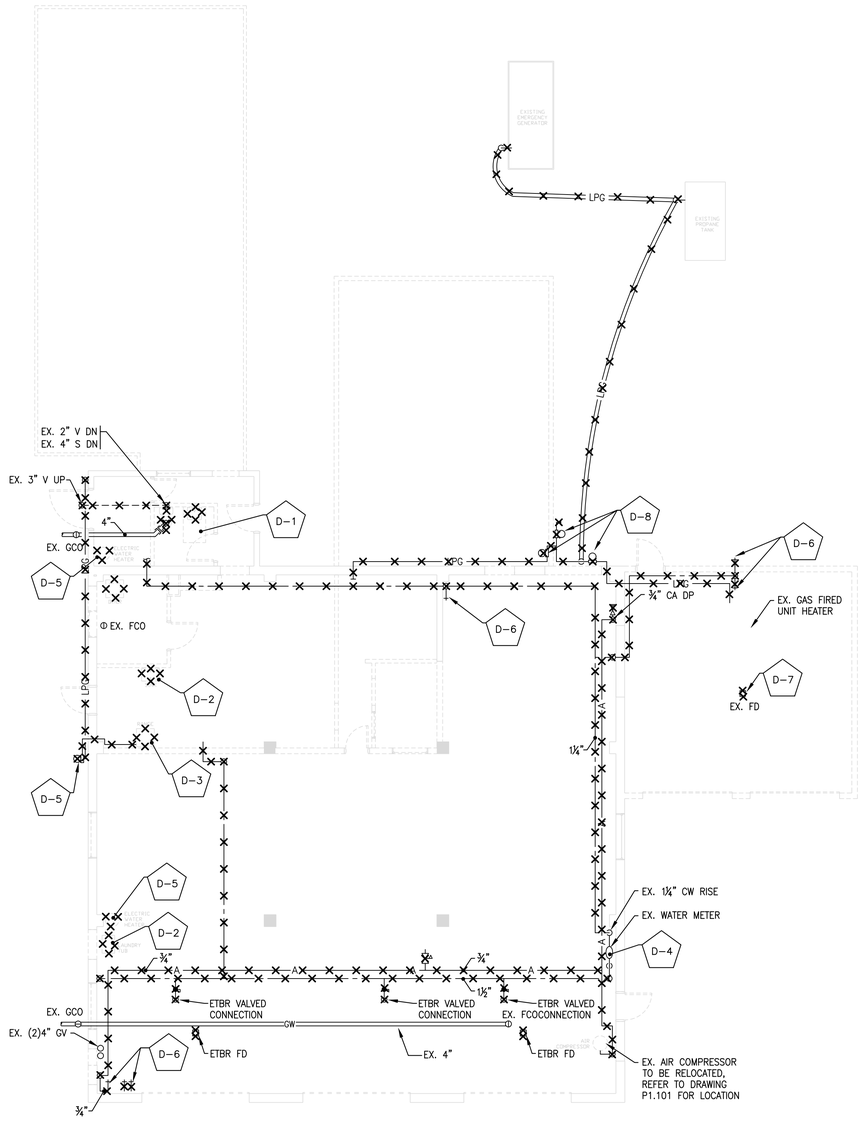

1 PD1.101 FIRST FLOOR DEMOLITION PLAN – PLUMBING
SCALE: 1/8" = 1'-0"

DEMOLITION KEY NOTES:

DEMOLITION LEGEND

ITEMS TO BE DEMOLISHED

D-1 DEMOLISH EXISTING PLUMBING FIXTURES & CARRIERS. DEMOLISH ALL WATER SUPPLY PIPING & WASTE AND VENT IN IT'S ENTIRETY

D-2 DEMOLISH EXISTING SINK. DEMOLISH WATER & WASTE IN IT'S ENTIRETY.

D-3 DEMOLISH EXISTING PROPANE GAS RANGE, DEMOLISH PROPANE PIPING.

D-4 CAP EXISTING WATER SERVICE AT OUTSIDE OF BUILDING FOUNDATION. DEMOLISH EX. WATER METERS.

D-5 DEMOLISH EXISTING ELECTRIC WATER HEATER. DEMOLISH EXISTING WATER IN IT'S ENTIRETY

D-6 DEMOLISH EXISTING WALL HYDRANT/HOSE BIBB.

D-7 DEMOLISH EXISTING FLOOR DRAIN

D-8 DEMOLISH EXISTING GAS REGULATOR

D-9 DEMOLISH EXISTING DRYER

TectonArchitects | inc
HARTFORD CONNECTICUT
860 548 0802
tectonarchitects.com

Notice:
This drawing is the property of Tecton Architects | inc The use, re-use or reproduction of this drawing for any purpose whatsoever without an expressed written agreement between Tecton Architects | inc and the user is prohibited. Rights to use the information on this sheet are not transferred until payment has been received for services rendered. Any rights so granted are non-transferable to other parties without the prior expressed written consent of Tecton Architects | inc

© 2010 Tecton Architects | inc

GARCIA•GALUSKA•DESOUSA
CONSULTING ENGINEERS INC.
370 Faunce Corner Road, Dartmouth, MA 02747-1271
508-998-5700 • FAX 508-995-0803 • E-MAIL info@g-g.com

Owner

TOWN OF WILBRAHAM

240 SPRINGFIELD STREET
WILBRAHAM, MA

Project

Wilbraham Fire Station

2770 Boston Road
Wilbraham, MA

Key Plan

CALLED NORTH

Seals

BID SET

Issues

Date	Description

Revisions

No.	Date	Description

Drawing Title

FIRST FLOOR DEMOLITION PLAN PLUMBING

Issue Date: 01/19/12

Project No:	TA-01-01	Scale:	1/8" = 1'-0"
Project Manager:	JM	Production Leader:	
Project Architect:	JB	Peer Reviewer:	

Drawing Number

PD1.101