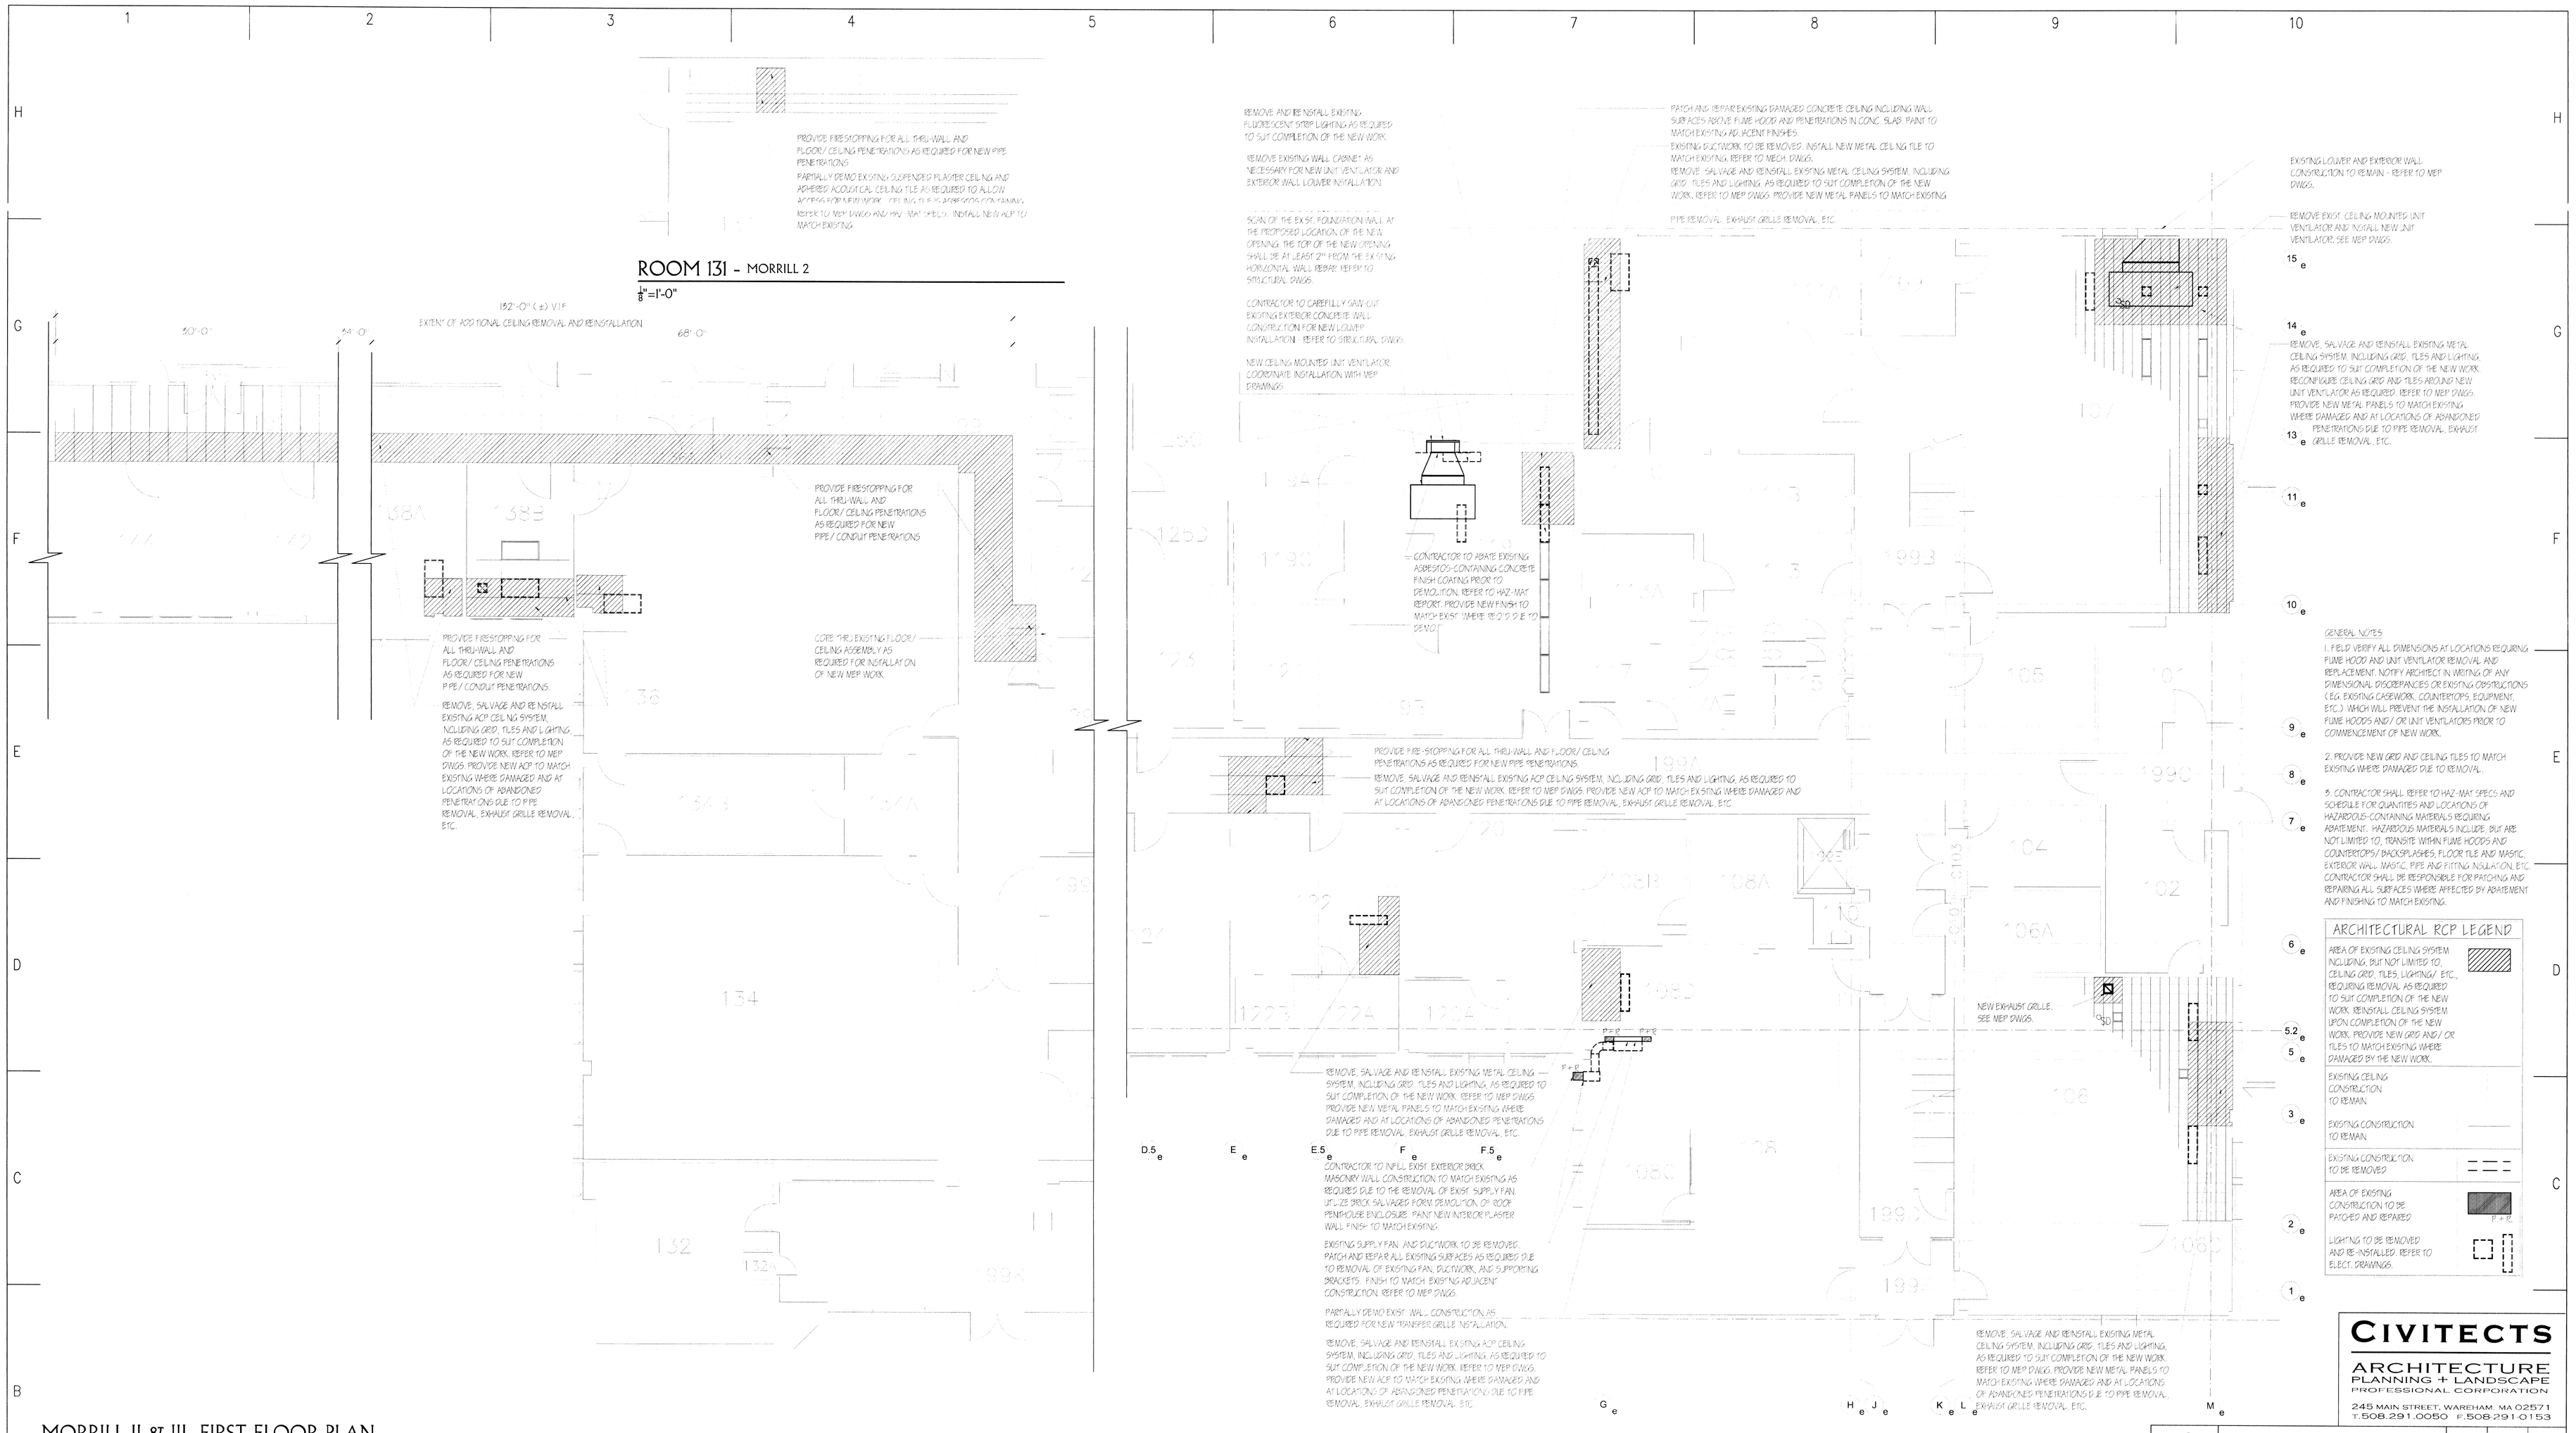

REV. NO.	DESCRIPTION	BY	APP'D	DATE
-		-	-	
-	ISSUED FOR BID	-	-	08.25.10
-	100% CONSTRUCTION DOCUMENTS SET	-	-	08.20.10

UNIVERSITY OF MASSACHUSETTS
FACILITIES PLANNING DIVISION

MORRILL II AND III
VENTILATION UPGRADE
MORRILL 2 & 3, FIRST FLOOR RCP

	BY	DATE
DRN.	-	-
APP'D	-	-
CKD.	-	-
APP'D	-	-

PROJECT NO. 08-001594-01
CONTRACT NO. UMA 11-04
SCALE AS NOTED
SHEET 3 OF 71
DRAWING NUMBER D-A-127/290-08-001594-A2