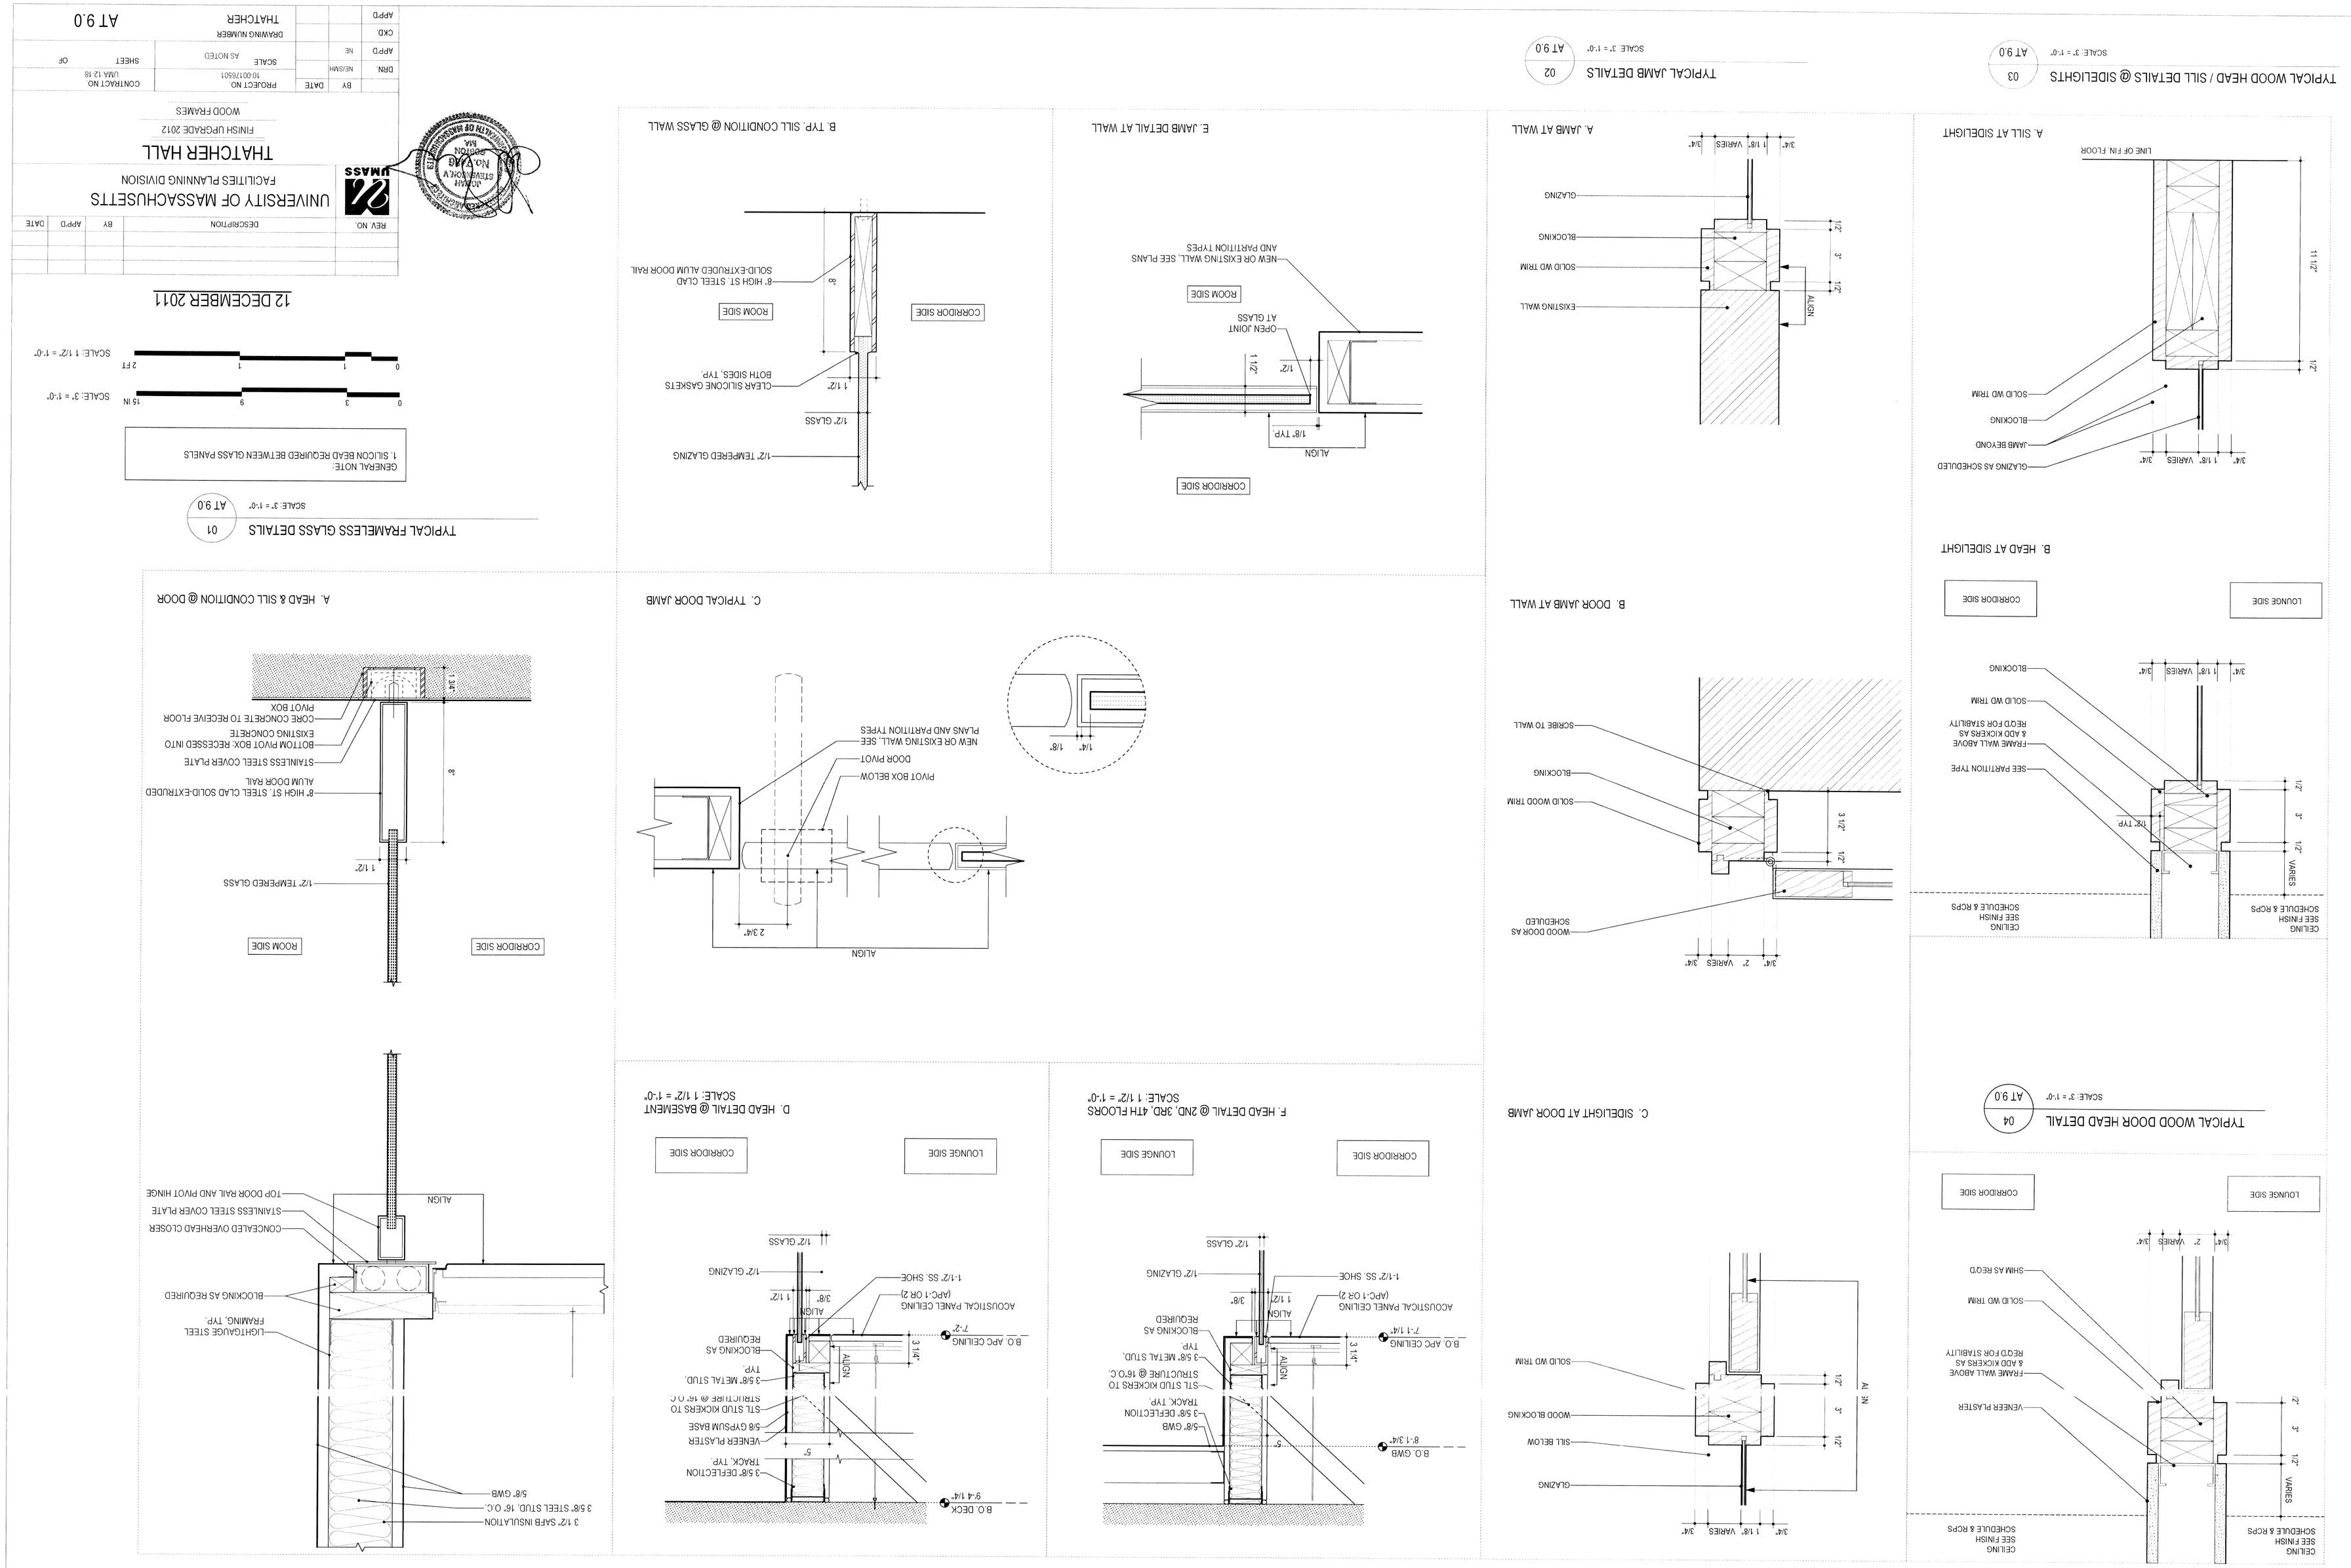

© 2011 LEERS WEINZAPFEL ASSOCIATES ARCHITECTS INC.